


Walls and purlins positions

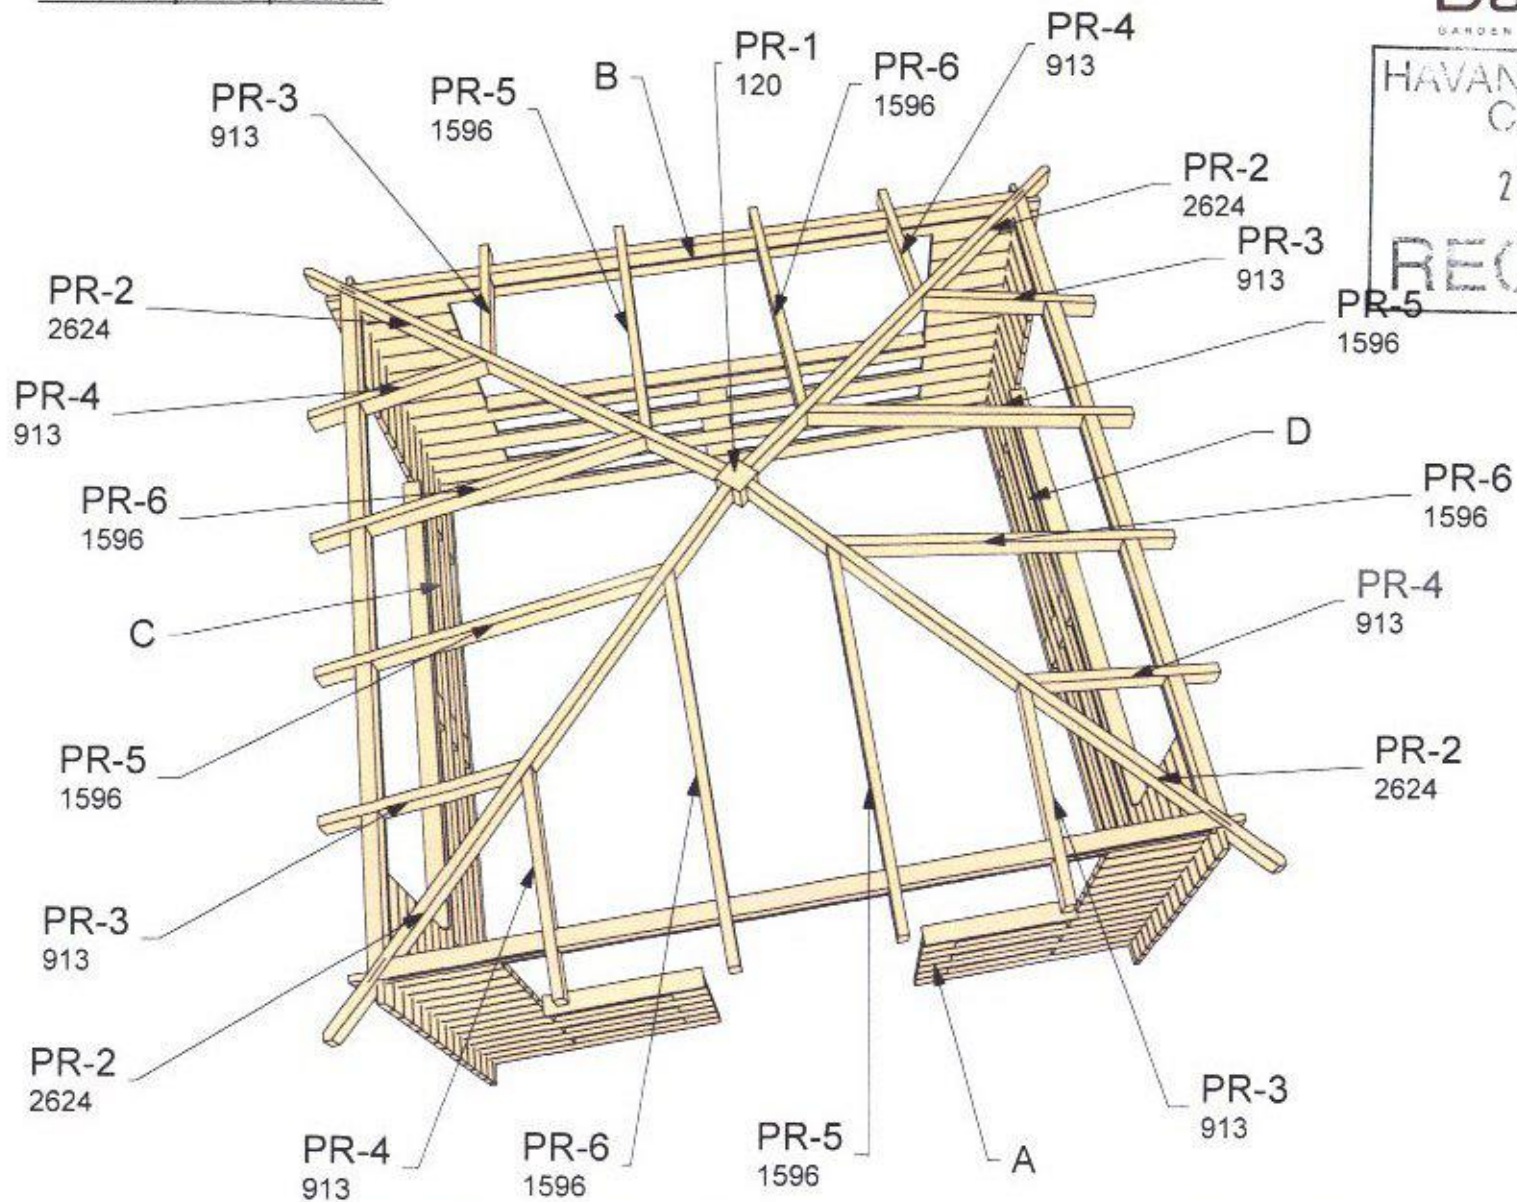

Dalvytra
GARDEN AND WEEKEND HOUSES

HAVANT BOROUGH
COUNCIL

22 JAN 2017

RECEIVED

Architect name	Thickness	Type	Project name	Project No.	Year	Page
Karolis Vitkauskas	28mm	Standard	GAZEBO 3,5x3,5		2016	2 of 6