


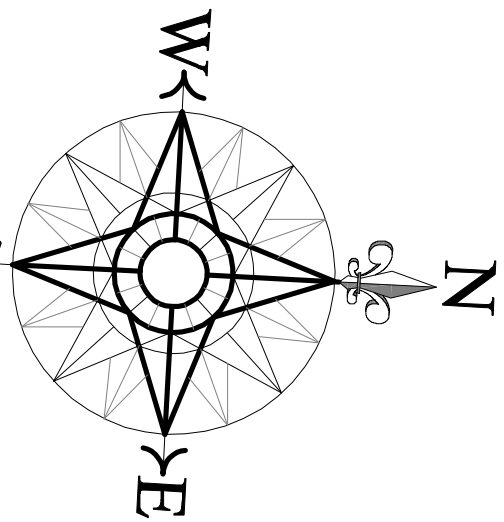


Indicative



Landscape Plants							
Nr	Plant Name	Ht/Spnd/Gr	Girth	Container/Root	Density	Class	
8	Auremanthe Lessoniana			3L		Grass	
4	Rosa 'Ballera'	20-30cm		3L	C	3.00/m2	Rose
6	Cornus sanguinea 'Mid Winter Fire'	40-60cm		3L	C	12.5/m2	Shrub
4	Lavandula 'Hicore'	30-40cm		3L		4.00/m2	Shrub
4	Alchemilla mollis			3-4L	C		Herbaceous Plant
8	Heuchera 'Palace Purple'			1.5-2L	C		Herbaceous Plant
	Boxus Sempervirens (hedging)						Tree
	Fagus Sylvatica (Hedging)	60-80cm			B	4.00/m	Tree
3	Prunus Ukon	350-425	12-14cm	4/5-85L	C		Tree
4	Flowering Cherry						Tree

Proposed native replacement hedge (No.11)

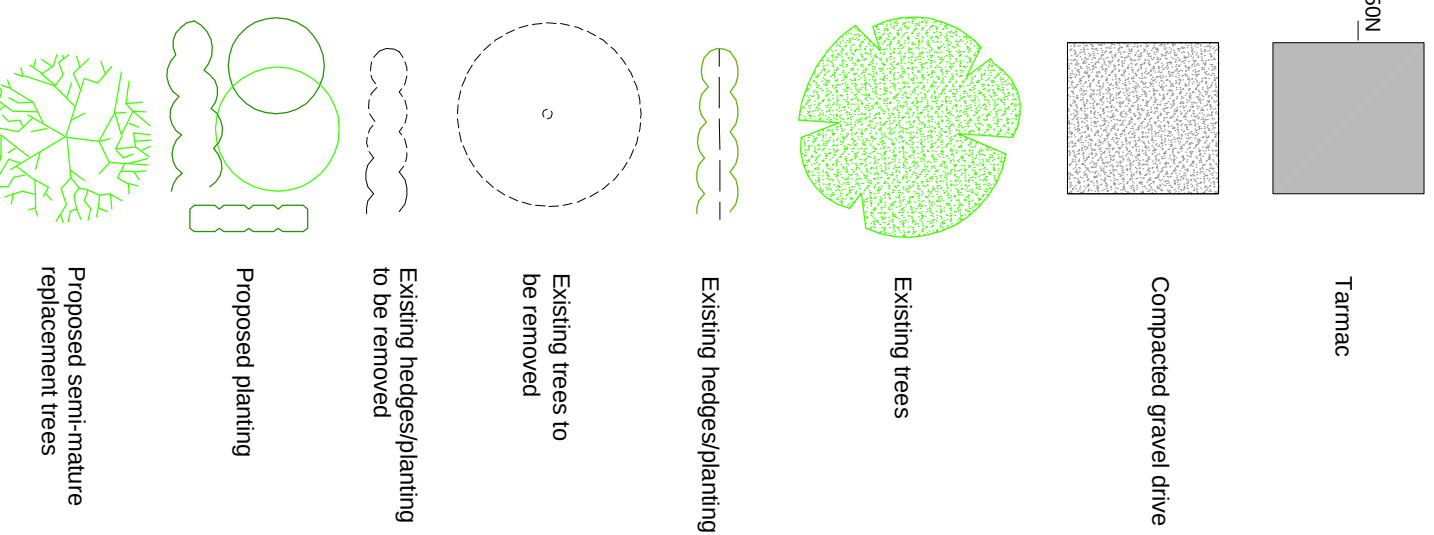

Landscape legend

No.	Description
1	Existing hedge kept trimmed at maximum 3m height
2	Low shrubs and ground cover
3	Bin collection point
5	1.8m high closeboard timber fence
6	Tree with flowering/plage interest to soften view
7	Lawn - turf
8	Proposed native hedge to soften boundary fence and to create new habitats. Clipped at max 2m high.
9	Footpath - pcc slabs
10	Proposed native trees to bolster boundary
11	Proposed native replacement hedges
12	Grass set demarcation in road
13	Access drive-back Tarmac with stone chippings
14	Berthing trees
15	Chain link animal fencing
16	Existing mature shrubs retained and pruned to shape as required.
17	300mm wide closeboard timber gates
18	Compacted gravel drive & parking spaces

Landscape Specification & Management

- Design landscape layout that creates attractive setting for the new dwellings
- Retain & enhance existing boundary trees and hedges.
- Protect the landscape character of the area by bolstering tree cover by planting of new trees.
- Create new wildlife corridors with stretches of native hedge planting
- Establish new habitats including native hedge planting.

Maintenance for the first year

- The following works shall be carried out:-
- All trees and shrubs shall be adequately watered in dry periods to ensure their continued growth. After 14 days without rain during the months of April to Mid September watering shall commence, min 25litres per tree and 5litres per shrub.
- Trees in grass shall have a 1m diam circle sprayed out to reduce competition by grass.
- All lawn areas shall be mown on a regular basis to keep the grass below 100mm high
- Any plants which die in the subsequent 12 months shall be replaced with matching species in the season following failure, up to 5 years.
- Hedgerows shall be trimmed from year 3 to encourage bushy growth and allowed to reach their final height of approx. 1.2-1.4m high.

Landscape Management of planting after the first year

- All trees and shrubs shall be adequately watered in dry periods to ensure their continued growth. After 14 days without rain during the months of April to Mid September watering shall commence, min 25litres per tree and 5litres per shrub.
- Trees in grass shall have a 1m diam circle sprayed out to reduce competition by grass.
- All lawn areas shall be mown on a regular basis to keep the grass below 100mm high
- Any plants which die in the subsequent 12 months shall be replaced with matching species in the season following failure, up to 5 years.
- Hedgerows shall be trimmed from year 3 to encourage bushy growth and allowed to reach their final height of approx. 1.2-1.4m high.

General Notes

- All existing trees & planting to be retained within or adjacent the site shall be protected in accordance with BS5837:2012.
- The developer/Client shall be responsible for ensuring foundation design accommodates all proposed and existing tree planting with reference to the current NHBC guidelines.
- Contractor shall establish location of all services & drainage before starting any work
- Established maintenance for 12 months for all planting to include weed control, watering and replacement of failures (to the original specification) in planting season following failure.

adp

architects & urban designers

Tel: 0845 346 1475

Email: info@adp-uid.co.uk

www.adparchitectsuid.co.uk

Project name/address:

Residential Development
33 Lovedean Lane
Waterlooville

Client:
Wilson Designer Homes
Landscaping Plan

Job number:
1775
drawing number:
09
revision:
C

drawing scale/size:
1:200 (A1)
date:
May 17
drawn: