
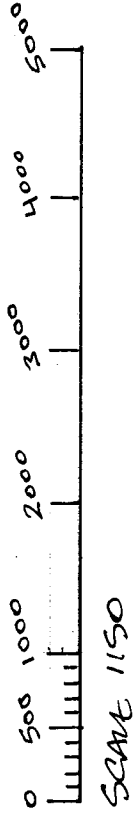


EXISTING

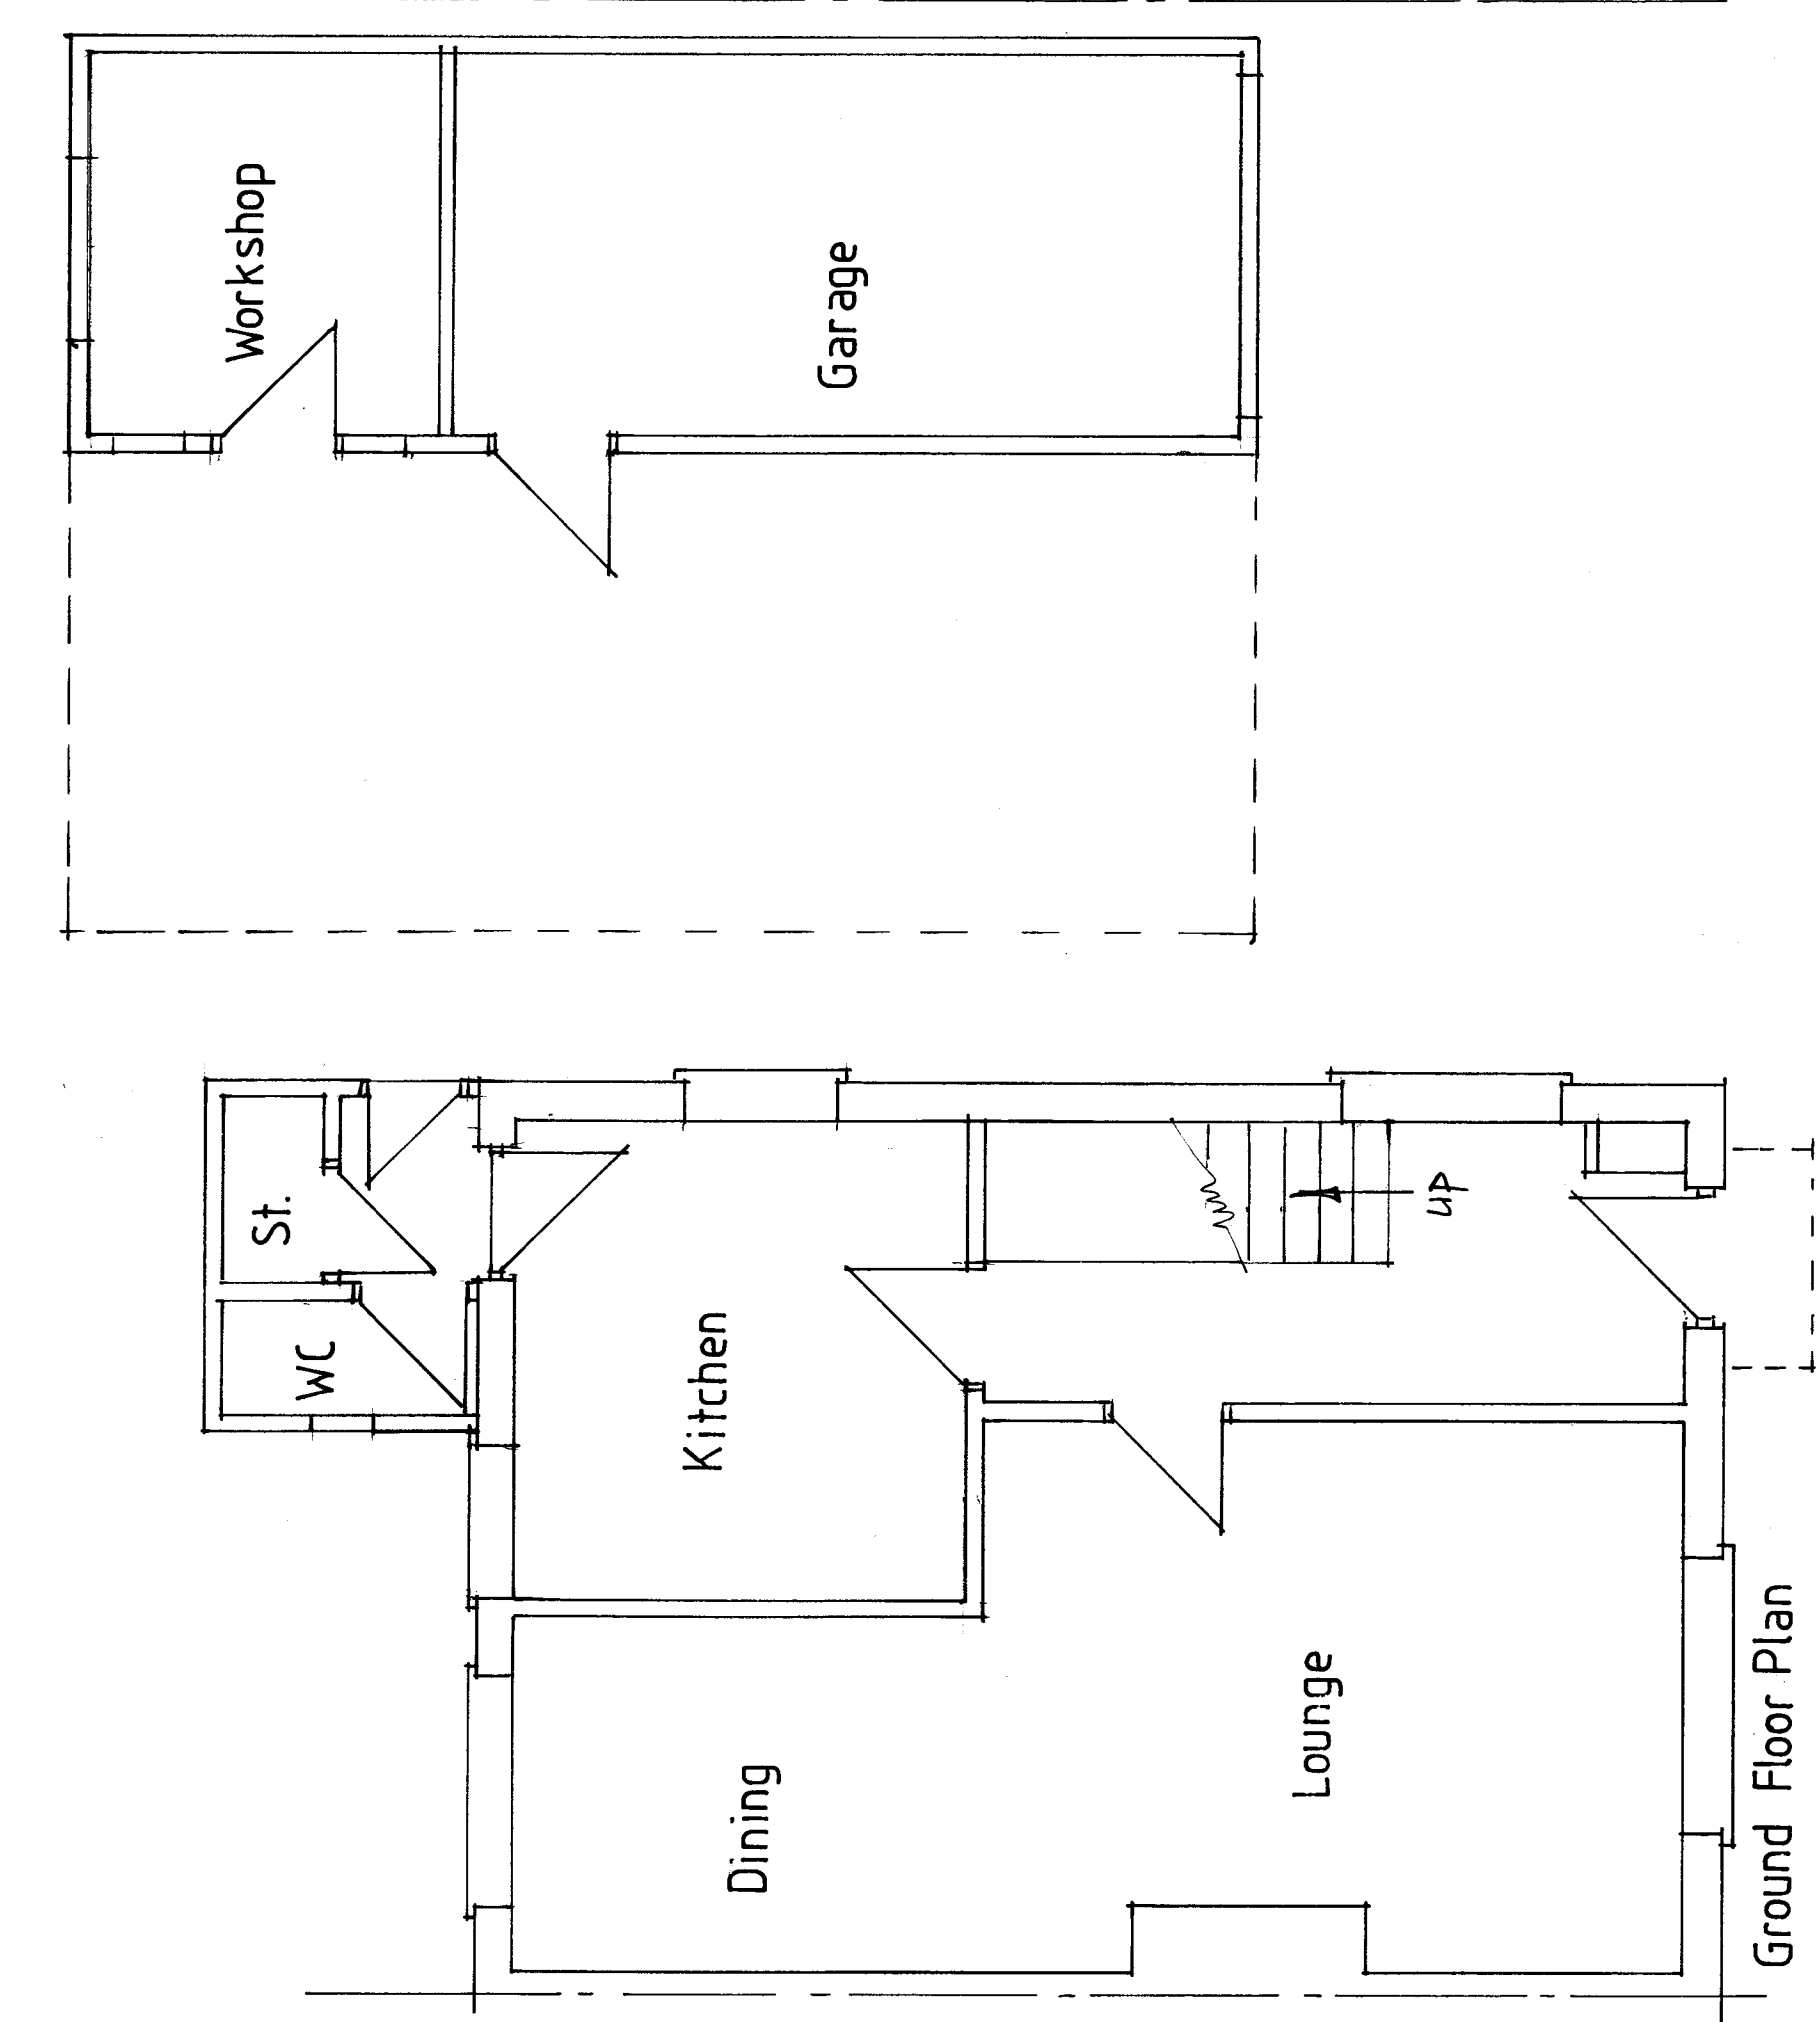

2 Wigan Crescent
Bedhampton

SCALE 1:150

FEBRUARY 2018

01