


PHYSICAL SCALE IN METERS @ 1:1250

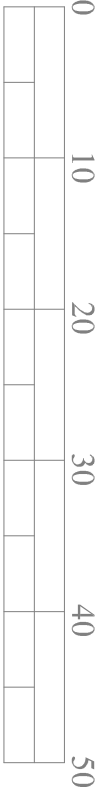

PHYSICAL SCALE IN METERS @ 1:500

NOTES:
This drawing has been produced solely for PLANNING/DESIGN.
Do not Scale from this Drawing except for planning purposes.
Any drainage shown is presumed and to be checked on site before commencement of works.
This drawing is the copyright of MF Designs Ltd.



Produced on 07 July 2017 from the Ordnance Survey National Geographic Database and incorporating surveyed revision available at this date
This map shows the area bounded by 470651,99912 470651,100053 470792,100053 470792,99912
Reproduction in whole or part is prohibited without the prior permission of Ordnance Survey.
Crown copyright 2017. Supplied by copyright as Ordnance Survey partner (100054135).
Data licensed for 1 year, expiring 07 July 2018. Unique plan reference v2b/174624/239457

Location



Block

A: 24/05/2018 - reduced proposal for non-material amendment

mf designs ltd

Chartered Architects



36 Grove Road • Havant • Hampshire • PO9 1AR
Director: Martin Farrer RIBA • Co Registration No.4507379
e admin@mfdesigns.org.uk

Date: July 2017
Scale: 1:1250/500
Job No: 3184
Dwg No: P_03 A

EXTENSIONS & ALTERATIONS - 32 North Shore Road, Hayling Island. PO11 0HN