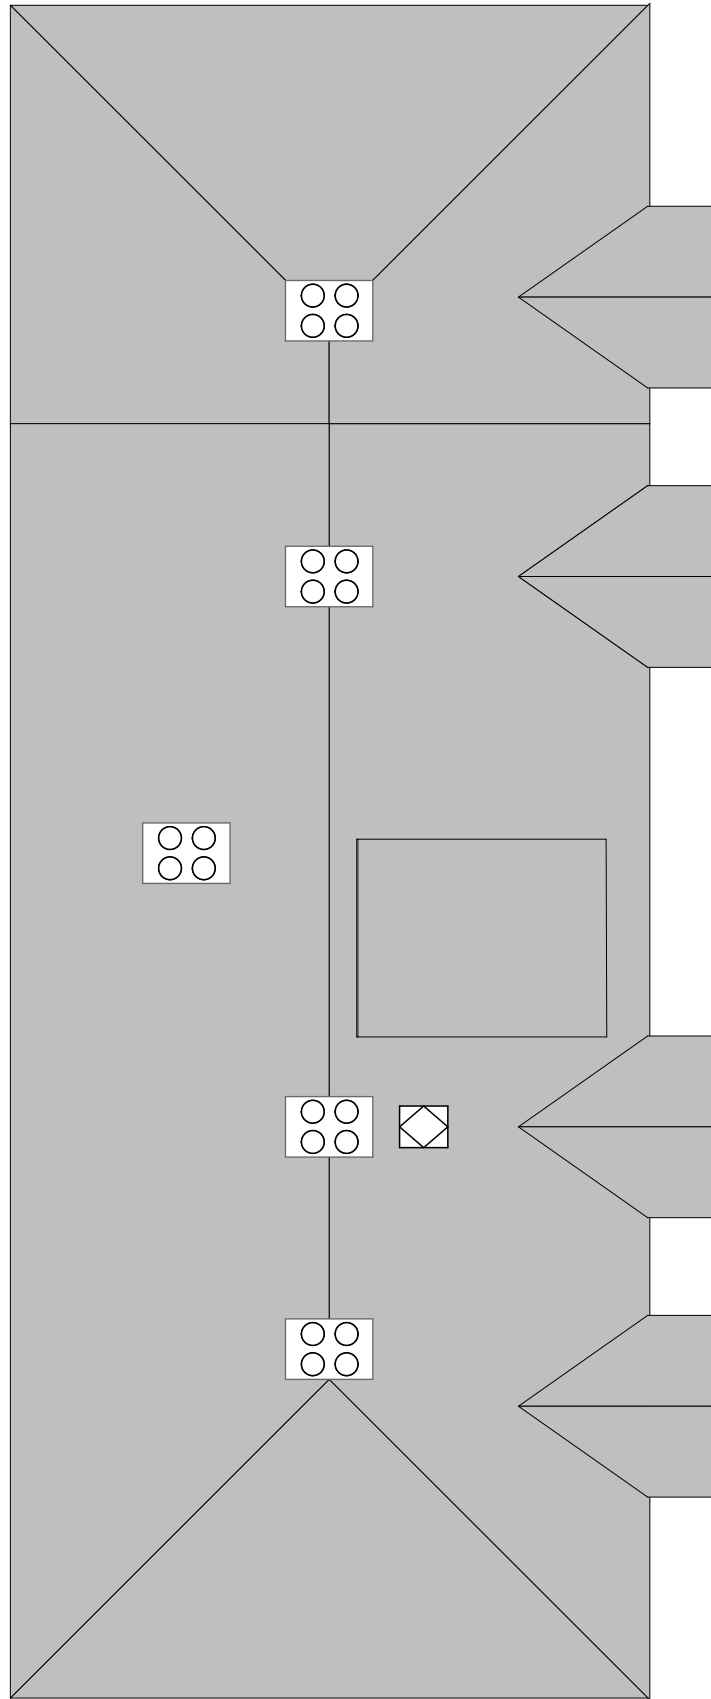


[illegible]

Status	Purpose of Issue Survey Drawings	Issue Date Date printed 10/05/2018	Layout Title Existing Roof A3																																	
Project 12 Bath Road Emsworth		Scales @ A3 1:100	Client Mr & Mrs C Summers																																	
Originator Downland Design Ltd -		Project No. 1733	<table><tr><td colspan="8">Drawing Number</td></tr><tr><td>project</td><td>originator</td><td>zone</td><td>level</td><td>type</td><td>role</td><td>number</td><td colspan="2">rev</td></tr><tr><td colspan="7">A.01.3</td><td colspan="2"></td></tr></table>								Drawing Number								project	originator	zone	level	type	role	number	rev		A.01.3								
Drawing Number																																				
project	originator	zone	level	type	role	number	rev																													
A.01.3																																				