


24 BLACKTHORN DRIVE  
HAYLING ISLAND  
HAMPSHIRE  
PO11 9PA

OS MasterMap 1250/2500/10000 scale  
Friday, November 17, 2017, ID: BW1-00670884  
[www.blackwellmapping.co.uk](http://www.blackwellmapping.co.uk)

1:500 scale print at A4, Centre: 473269 E, 99073 N

©Crown Copyright Ordnance Survey. Licence no. 100041041

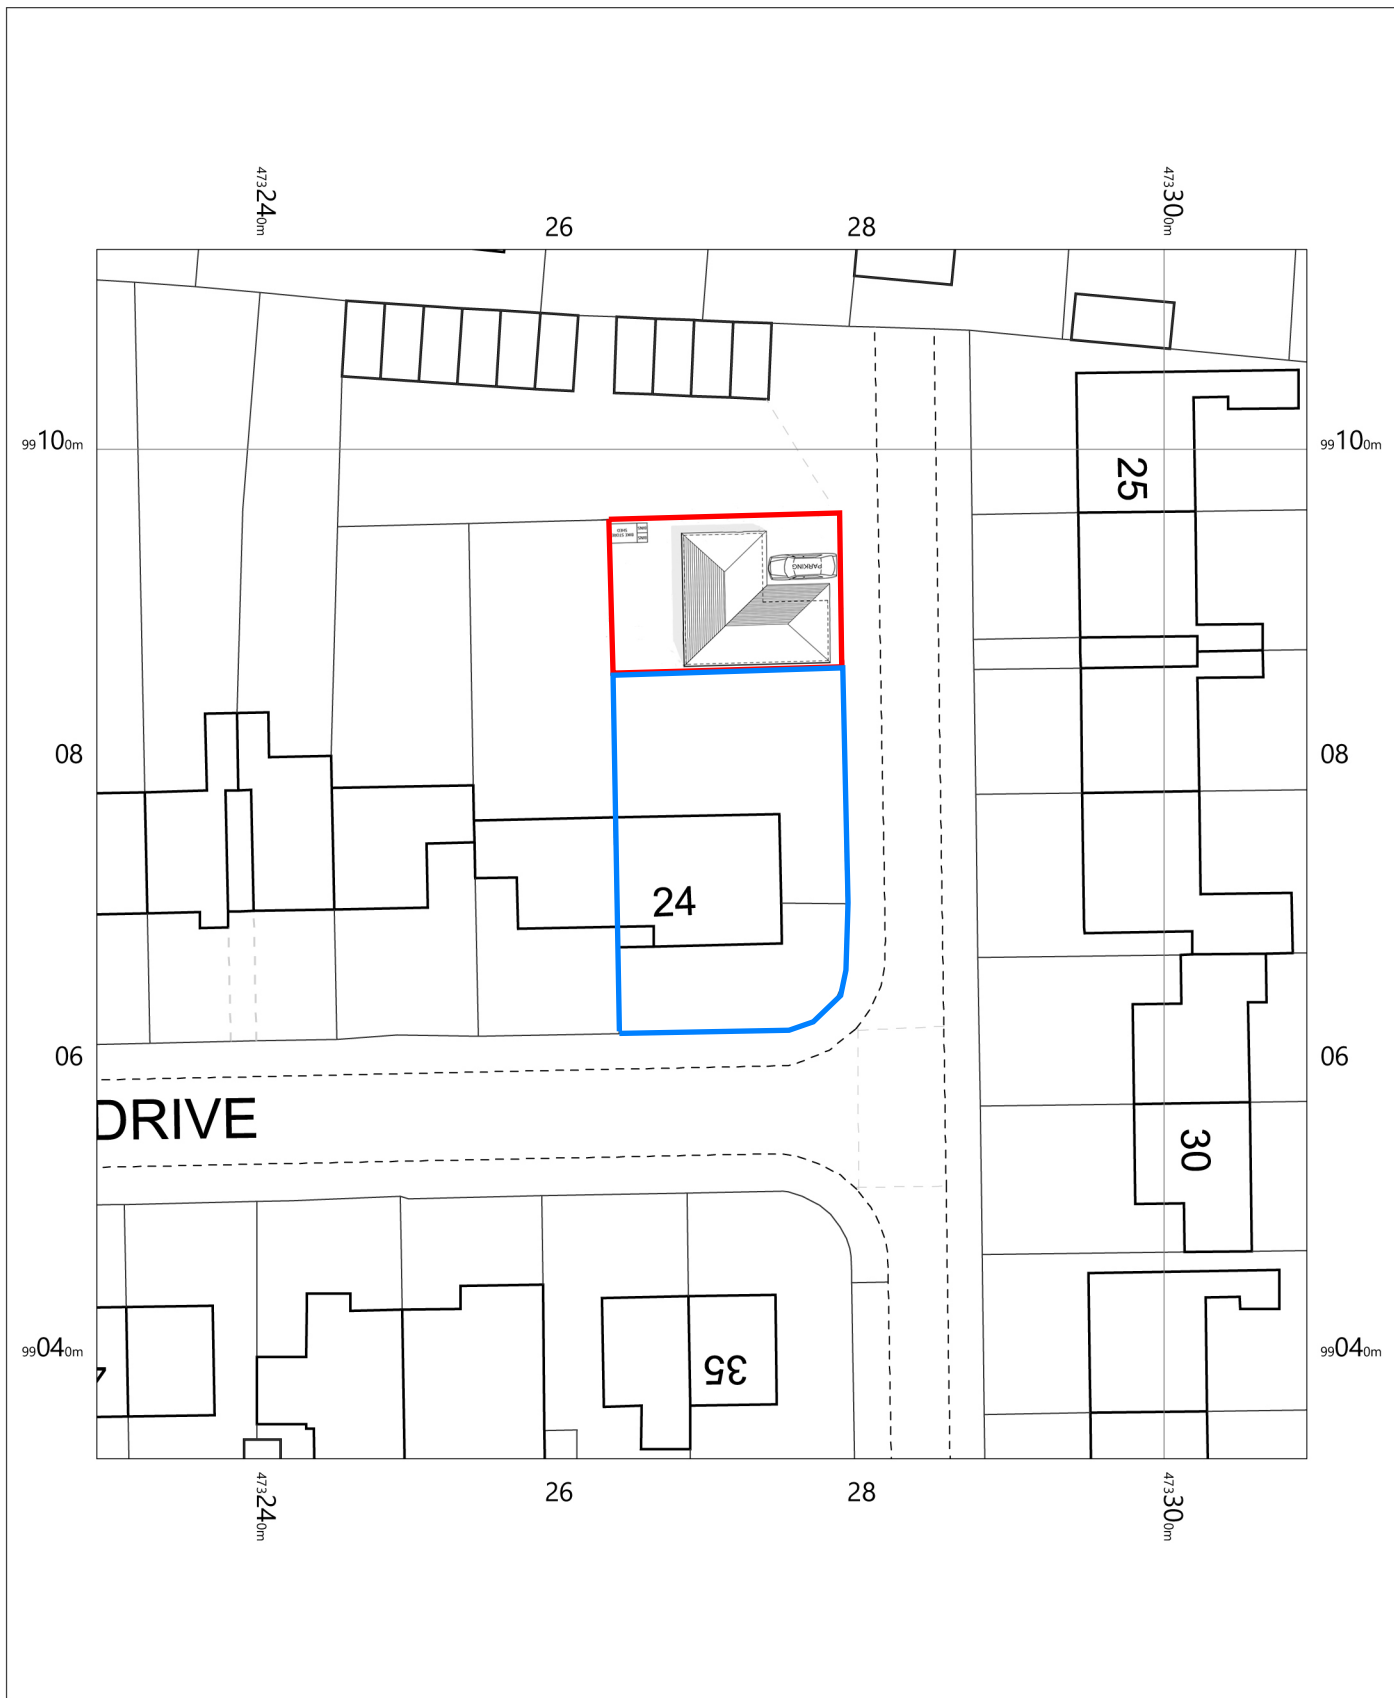

**BLACKWELL'S**  
[www.blackwellmapping.co.uk](http://www.blackwellmapping.co.uk)

TEL: 0114 268 7658  
[maps.sheffield@blackwell.co.uk](mailto:maps.sheffield@blackwell.co.uk)