


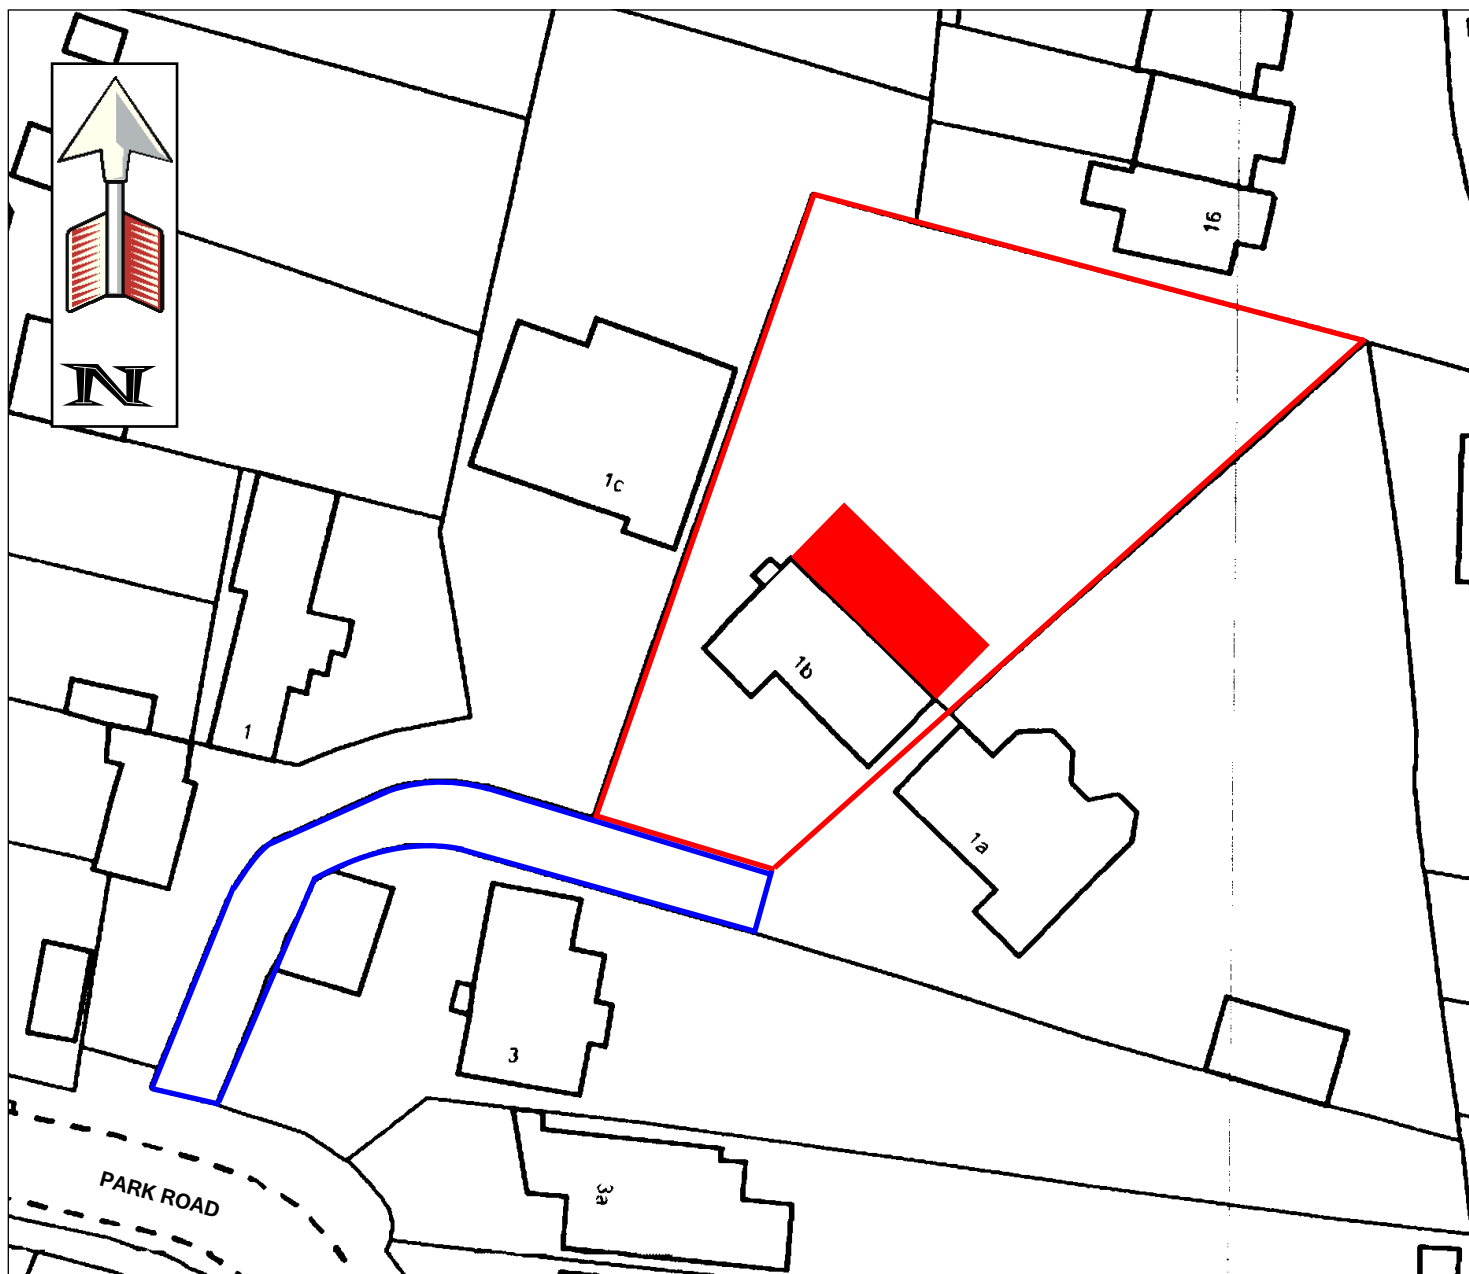

Site Layout Plan

1b Park Road, Purbrook

Scale - 1:500 @ A4 Page Size

Drawing No. 5128/500

