



Proposed Silhouette : 97.2 sqm
(partly visible along waterfront)
Increase by 20 %

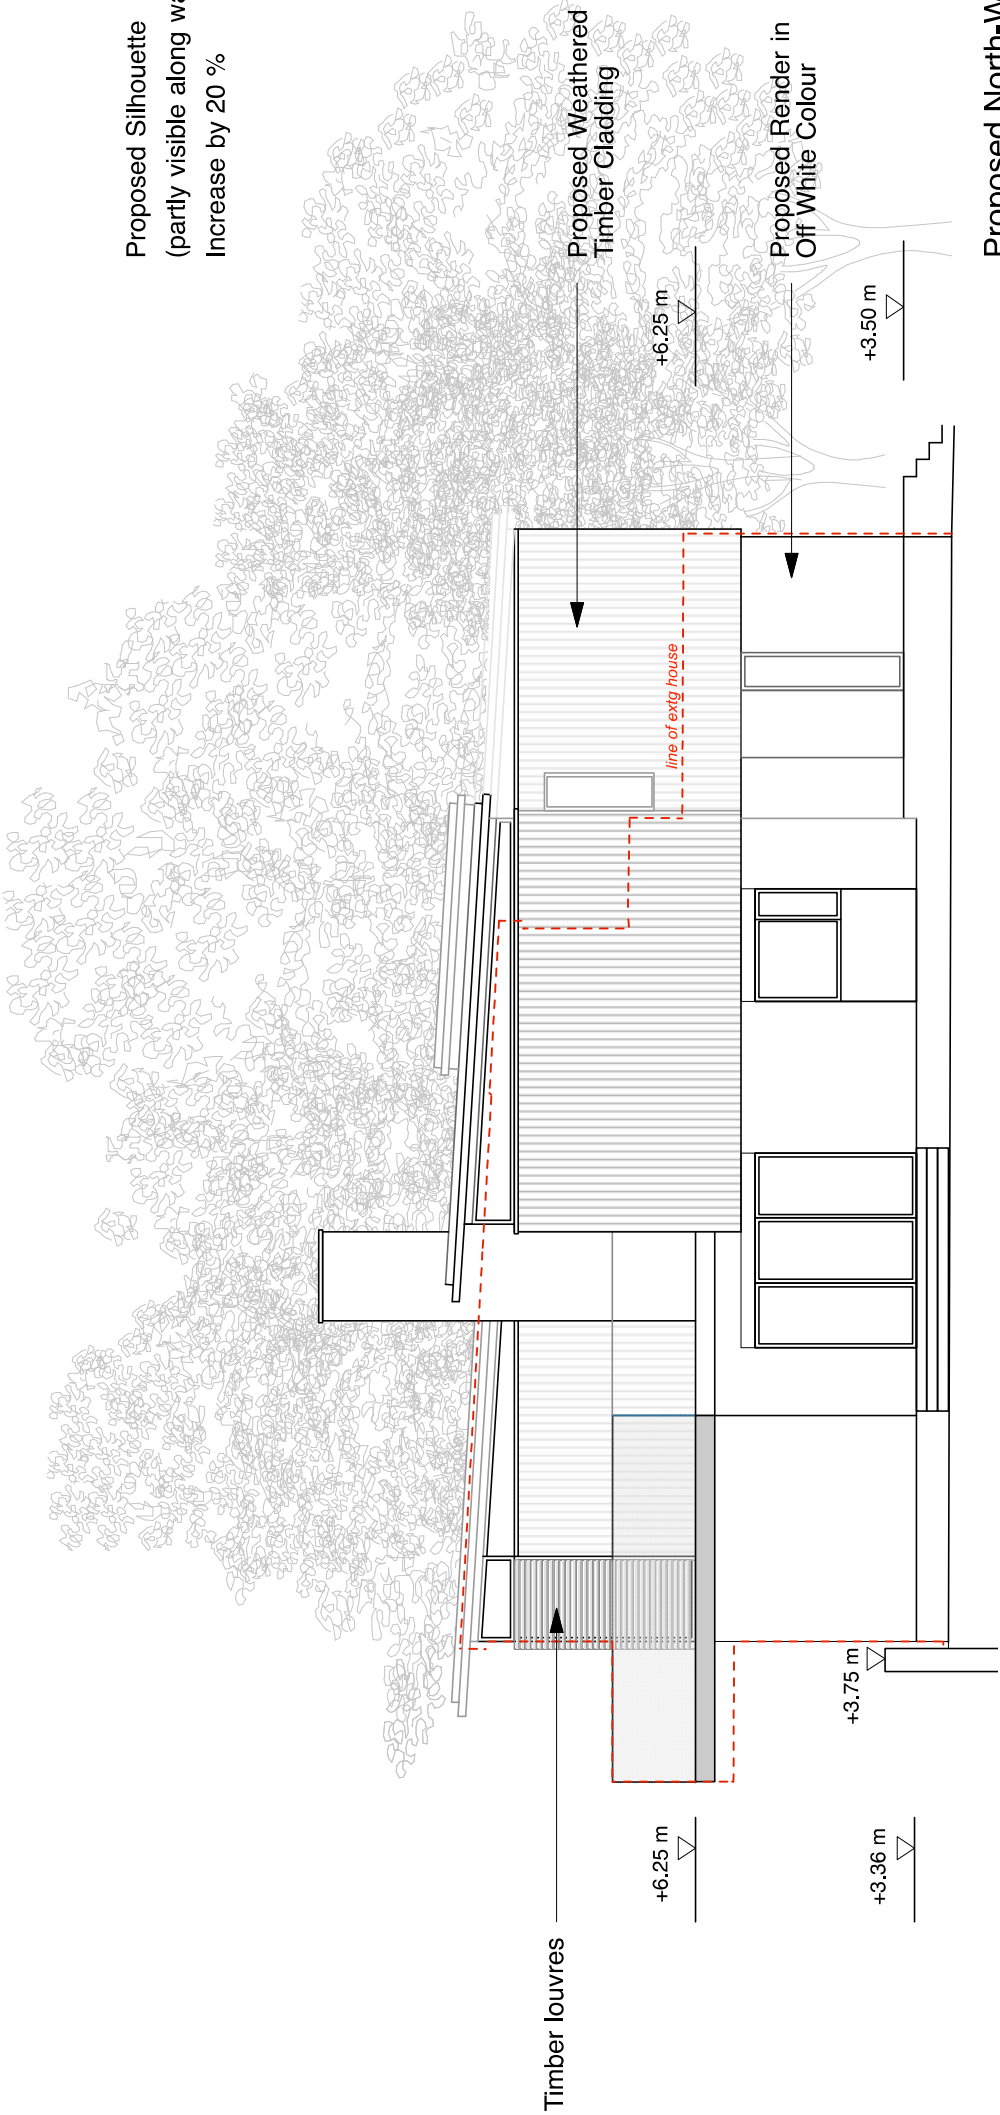

Proposed North-West Elevation
(partly visible from waterfront)

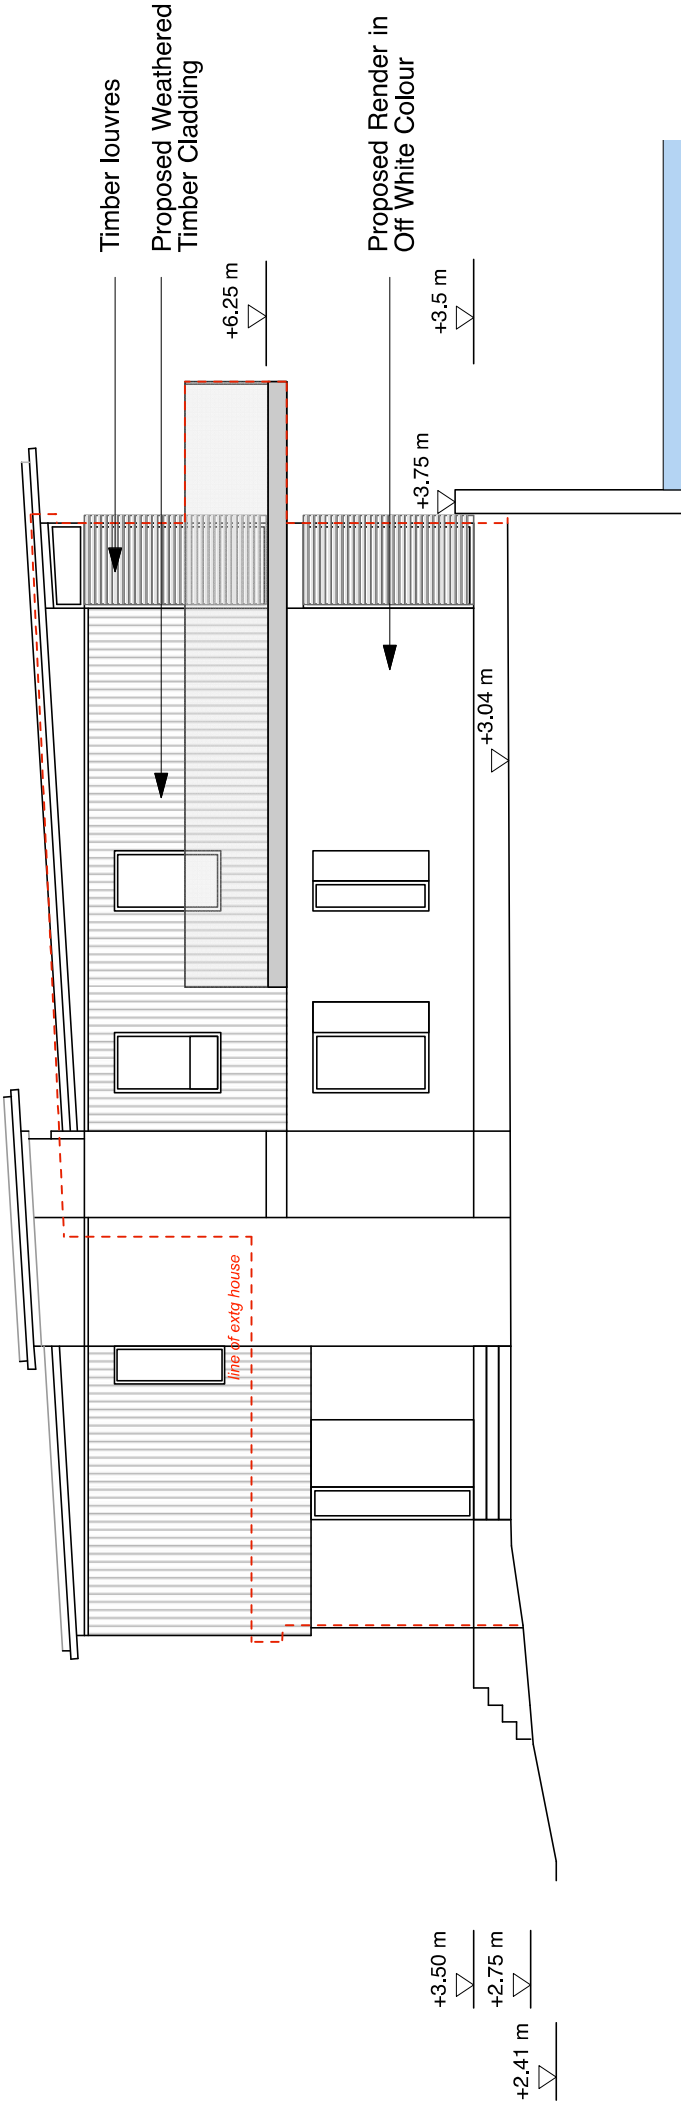

Proposed South-East Elevation

