

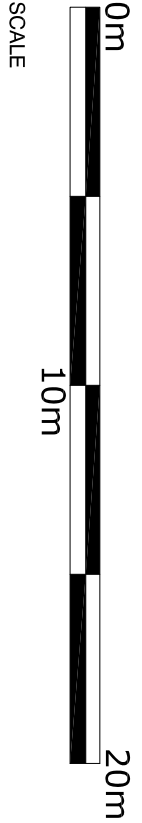


NOTES:

- 1. Dimensions are in millimetres unless stated otherwise
- 2. Levels are in meters AOD unless stated otherwise
- 3. Dimensions govern. Do not scale off the drawing
- 4. All dimensions to be verified on site before proceeding
- 5. All discrepancies on this drawing to be notified in writing to the Architect.
- 6. Drawing only to be used for the purposes it was issued for.

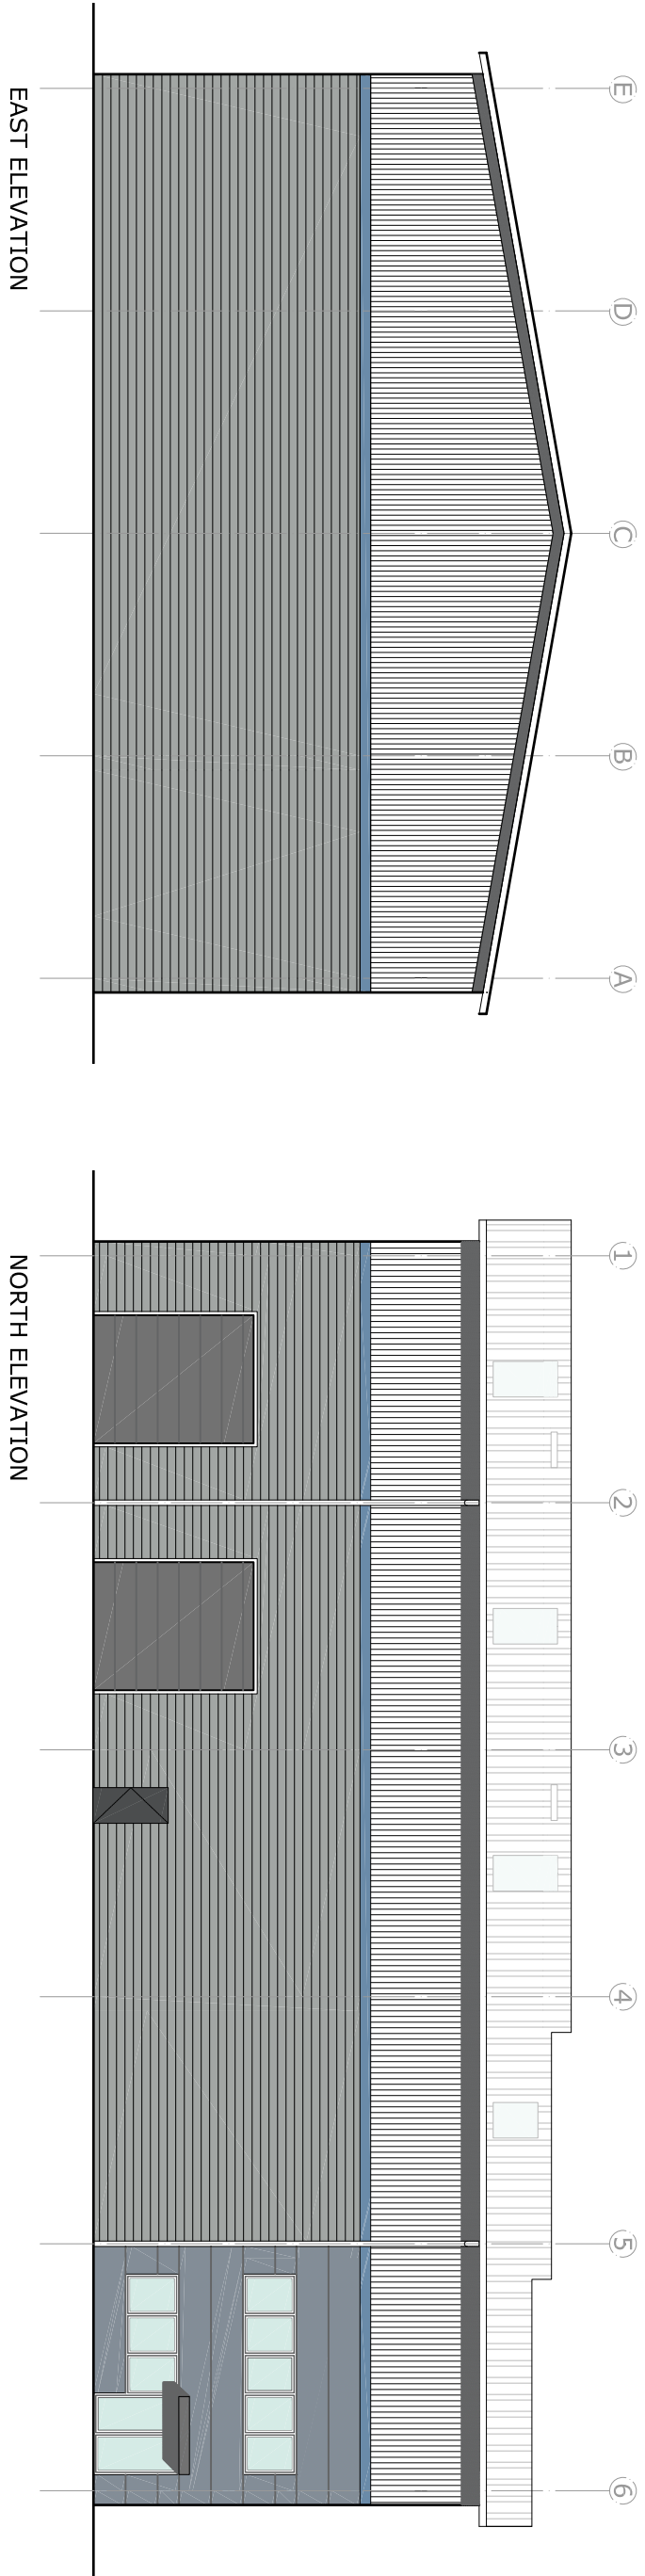

TATA COLORCOAT PRISMA
CARD – CLADDING COLOURS

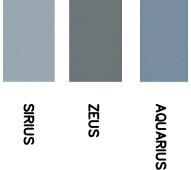

FOR INFORMATION

PROJECT

Harts Farm Way
Havant

DRAWING

Elevations Unit 5

SCALE	PAPER SIZE	DATE	DRAWN BY
1:200	A2	26.02.18	PR
DRAWING No			REVISION
001.103.01.207			B
CAD REF. 001.103.01.207/B Unit 5 Elevations.dwg			

McCurdy Russell Architects

Studio 0 + 1 The Lion Brewery St Thomas Street Oxford OX1 1JG
T: 01865 202021 E: studio@mccurdyrussell.com W: www.mccurdyrussell.com