


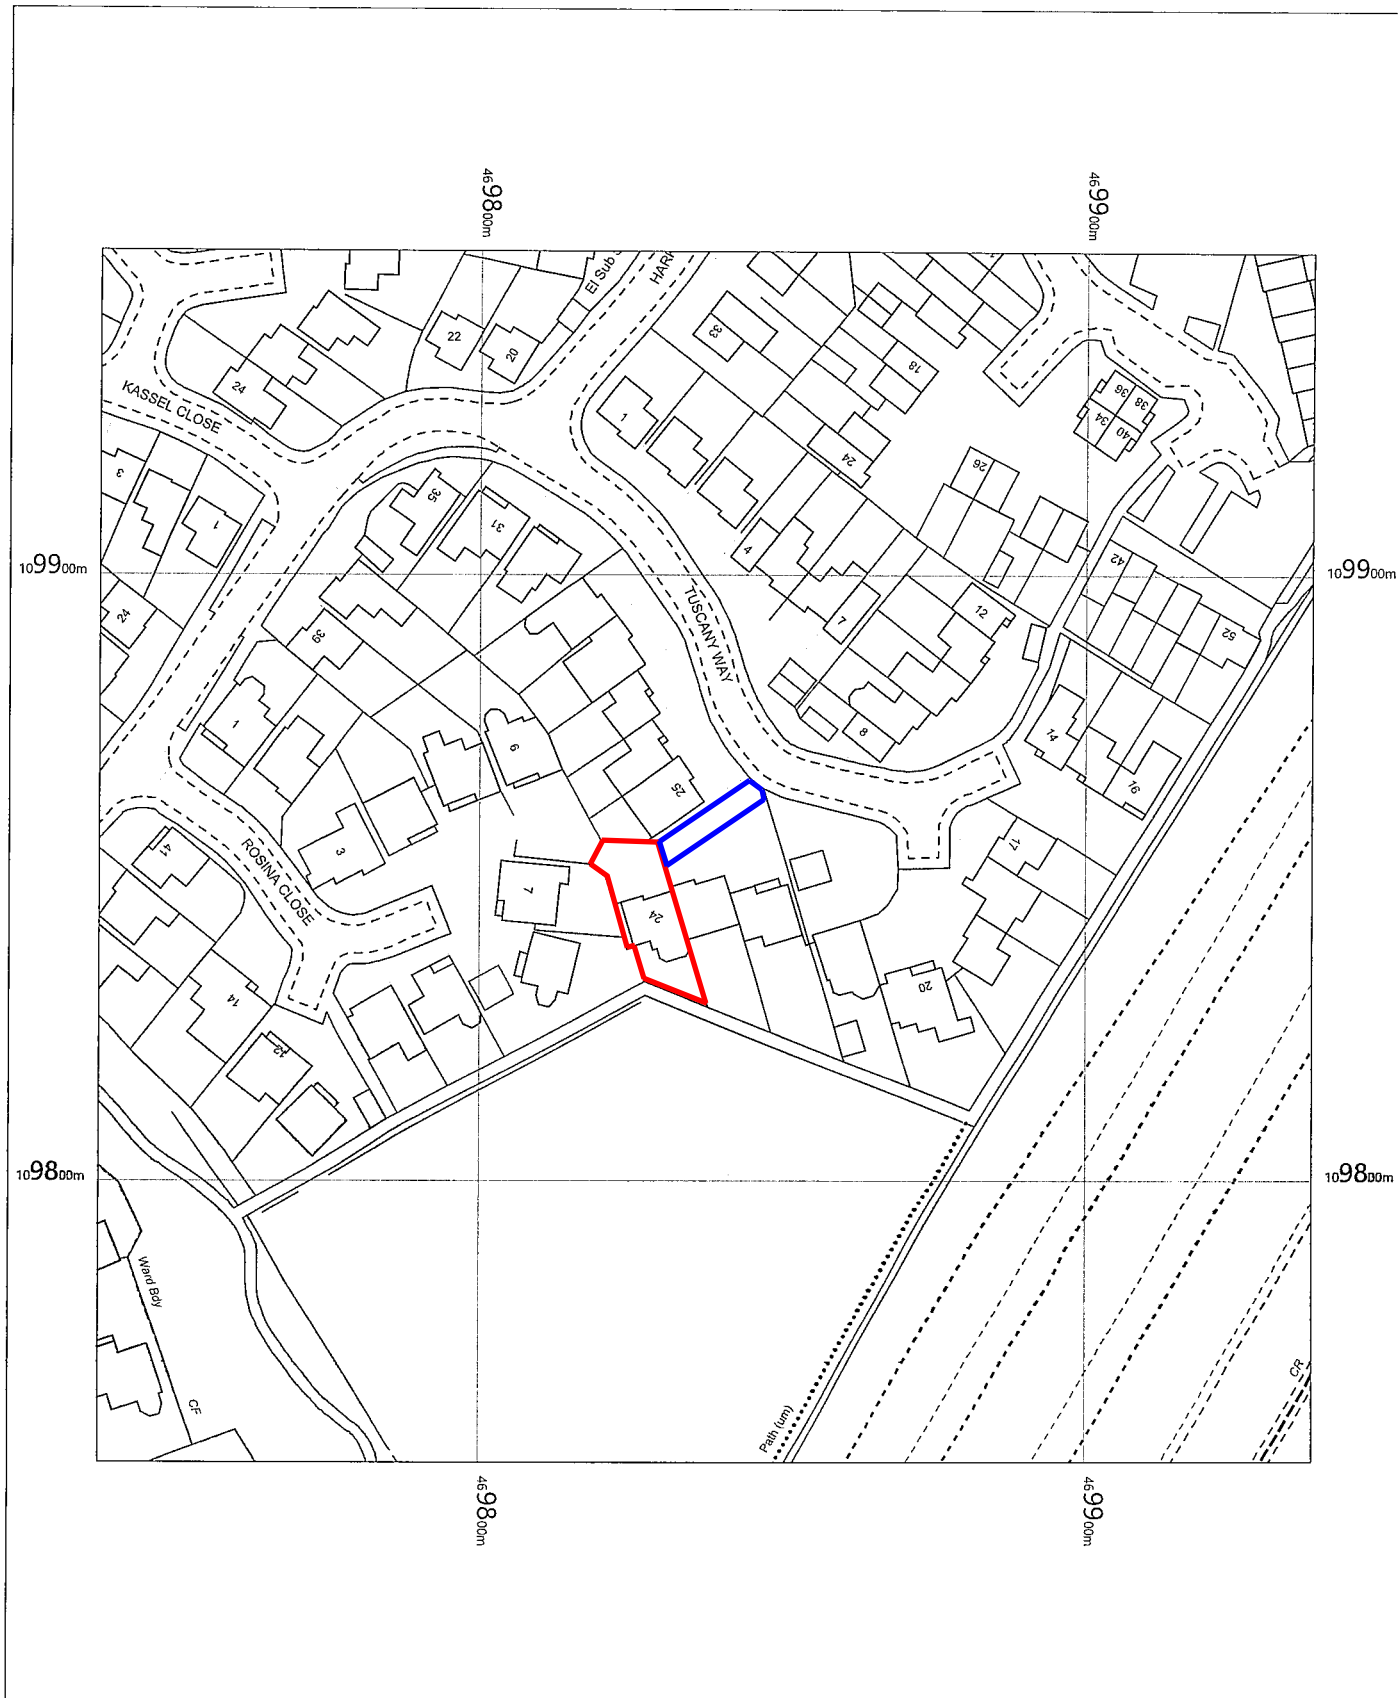

24 Tuscany Way,
Waterlooville,
Hampshire
PO7 8SJ

OS MasterMap 1250/2500/10000 scale
Monday, October 1, 2018, ID: MPMBW-00745647
www.blackwellmapping.co.uk

1:1250 scale print at A4, Centre: 469837 E, 109853 N

©Crown Copyright Ordnance Survey. Licence no. 100041041



BLACKWELL'S
MAPPING SERVICES
PERSONAL & PROFESSIONAL MAPPING
www.blackwellmapping.co.uk

TEL: 0800 151 2612
maps@blackwell.co.uk