


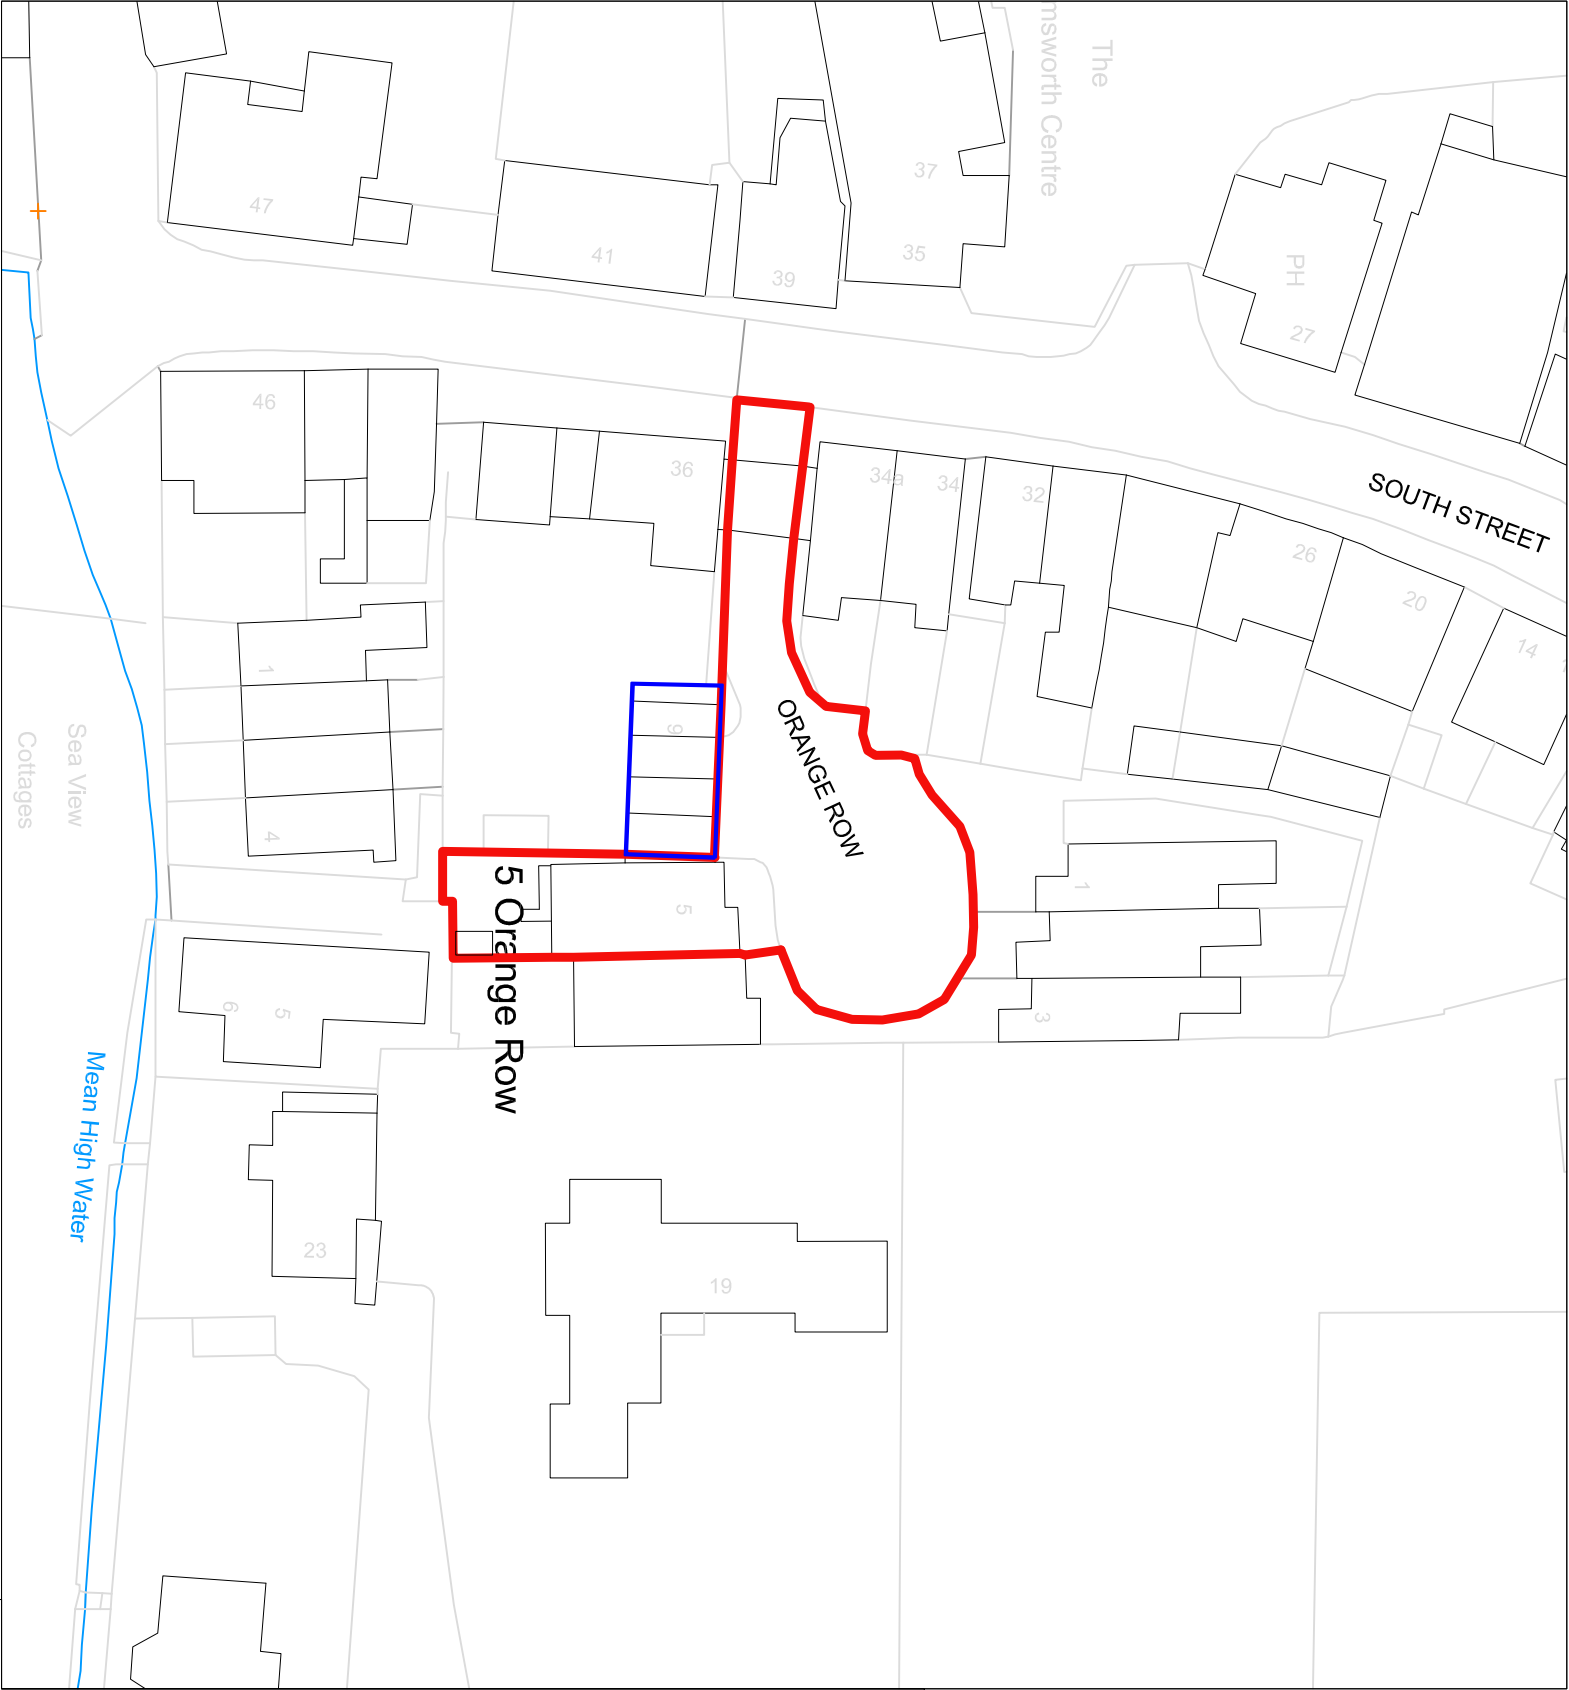


block plan 1:500 @ A3



Mapping contents (c) Crown copyright and database rights 2017 Ordnance Survey 100035207

location plan 1:1250 @ A3

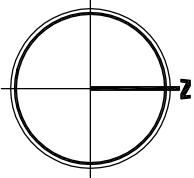

REV C: Adjoie land boundary updated, 05-11-2018
REV B: Existing rear balcony/life escape shown, 15-01-2018
REV A: Rear extension removed 12-01-2018

(M): 07792 379302 (E): ruidesign.co@gmail.com (W): cloud9designstudio.co.uk

Project Address	Rear Extension & Alterations	DRAWING	Location & Block Plan
5 Orange Row,		Drawing Name	C9/0109/00C
Ensworth,		Scale	1:1250 & 1:500 @ A3
Hampshire, PO10 7EL		Date	September 2017
Client	Mr Robert & Mrs Bridget Bailey	Drawn By	Ruid

Note: these drawings are prepared for planning purposes only, do not scale for any other purpose.

LOCATION & BLOCK PLAN