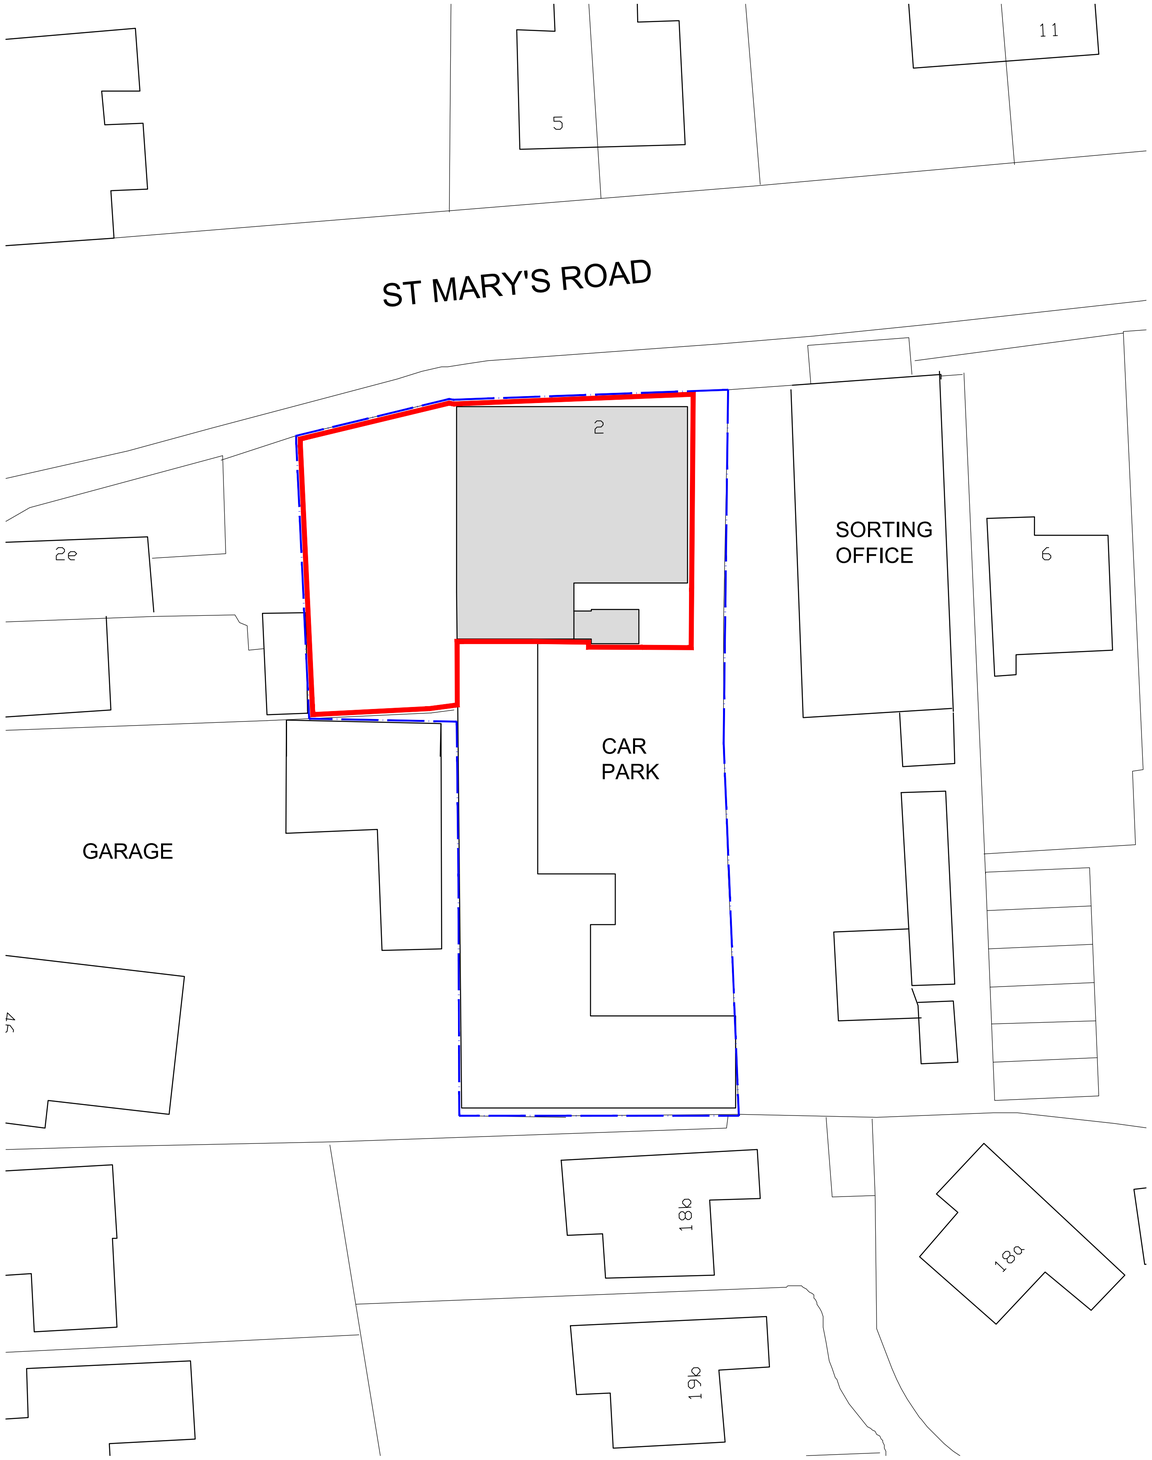

EXISTING SITE PLAN

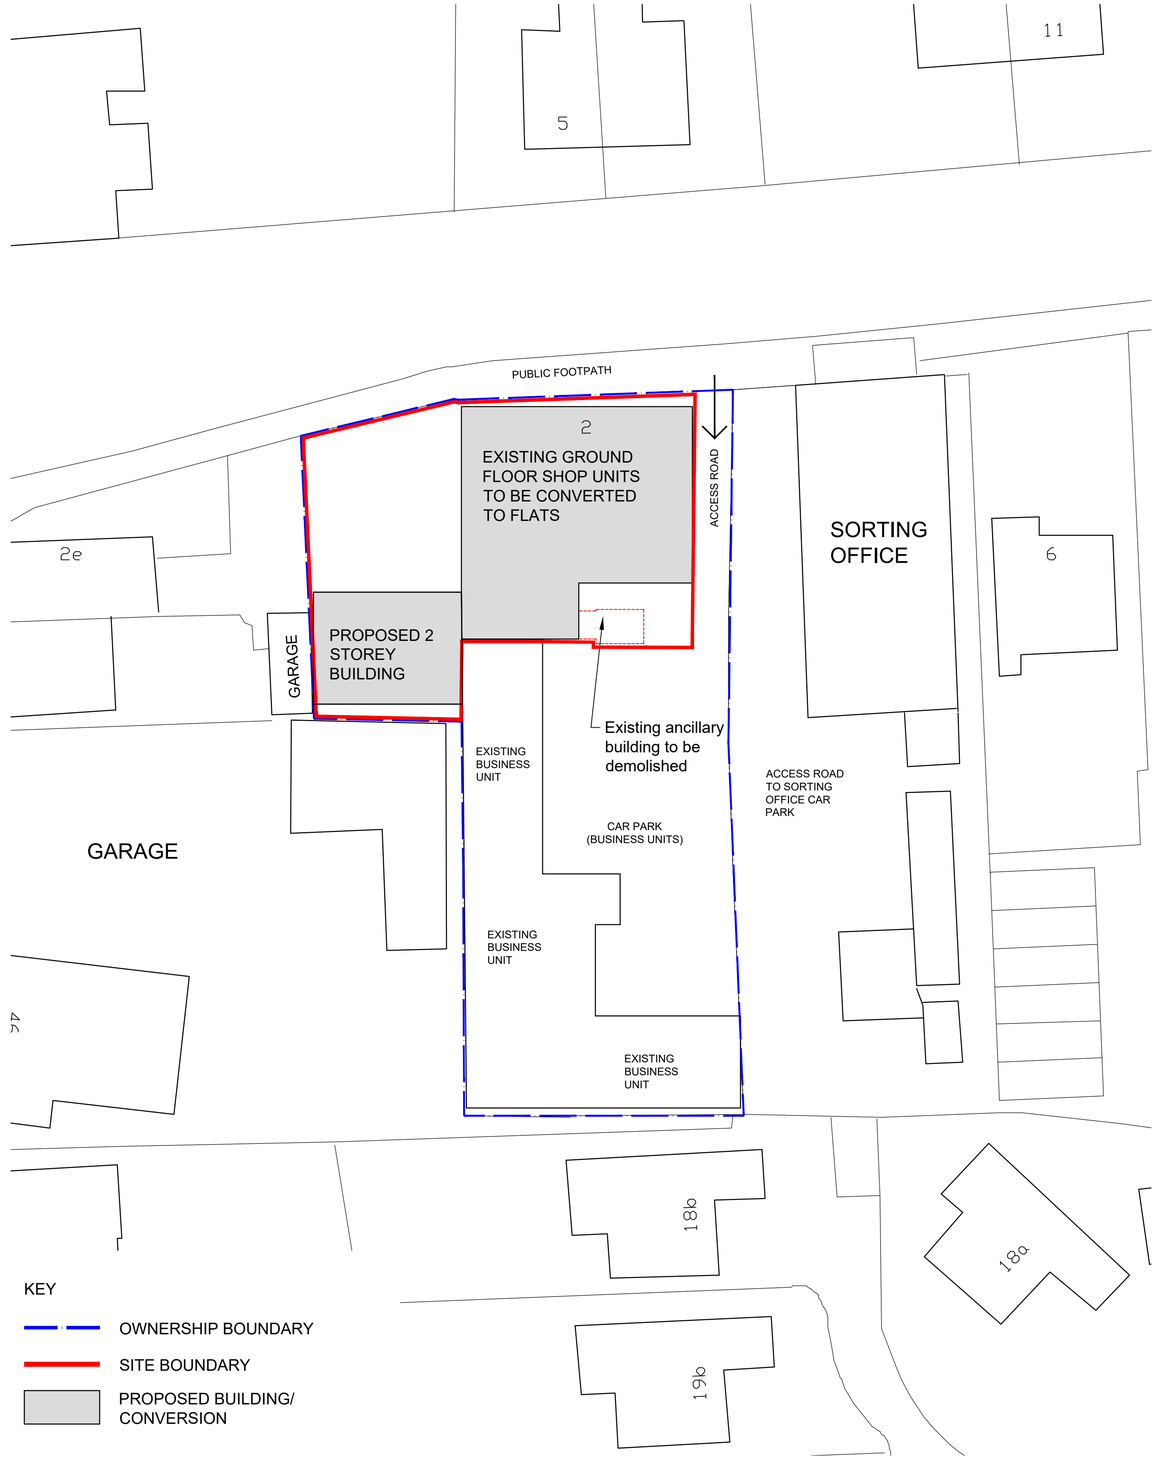

PROPOSED SITE PLAN

notes:

revisions: / | 24.10.2018 | AT | Issued for planning

revisions:

N

0 100mm @A1 / 50mm @A3

NOTE: The contractor is responsible for checking all site dimensions and levels. These should be checked prior to the ordering of any components and before the commencement of the works. All discrepancies should be brought to the attention of the Contract Administrator

Tony Howard

Residential Development

2 St. Mary's Road, Hayling Island

drawing information

title	:	**Existing and Proposed Site Plans**
status	:	Planning
date	:	October 18
scale	:	1:200 @ A1
drawn	:	AT
checked	:	JS

pwp architects

PWP Architects Ltd 61 South Street, Havant, Hampshire PO9 1BZ
t: 02392 482494 f: 02392 481152
e: design@pwp-architects.com
w: www.pwp-architects.com

job: 5526 dwg: 1101 rev: /