
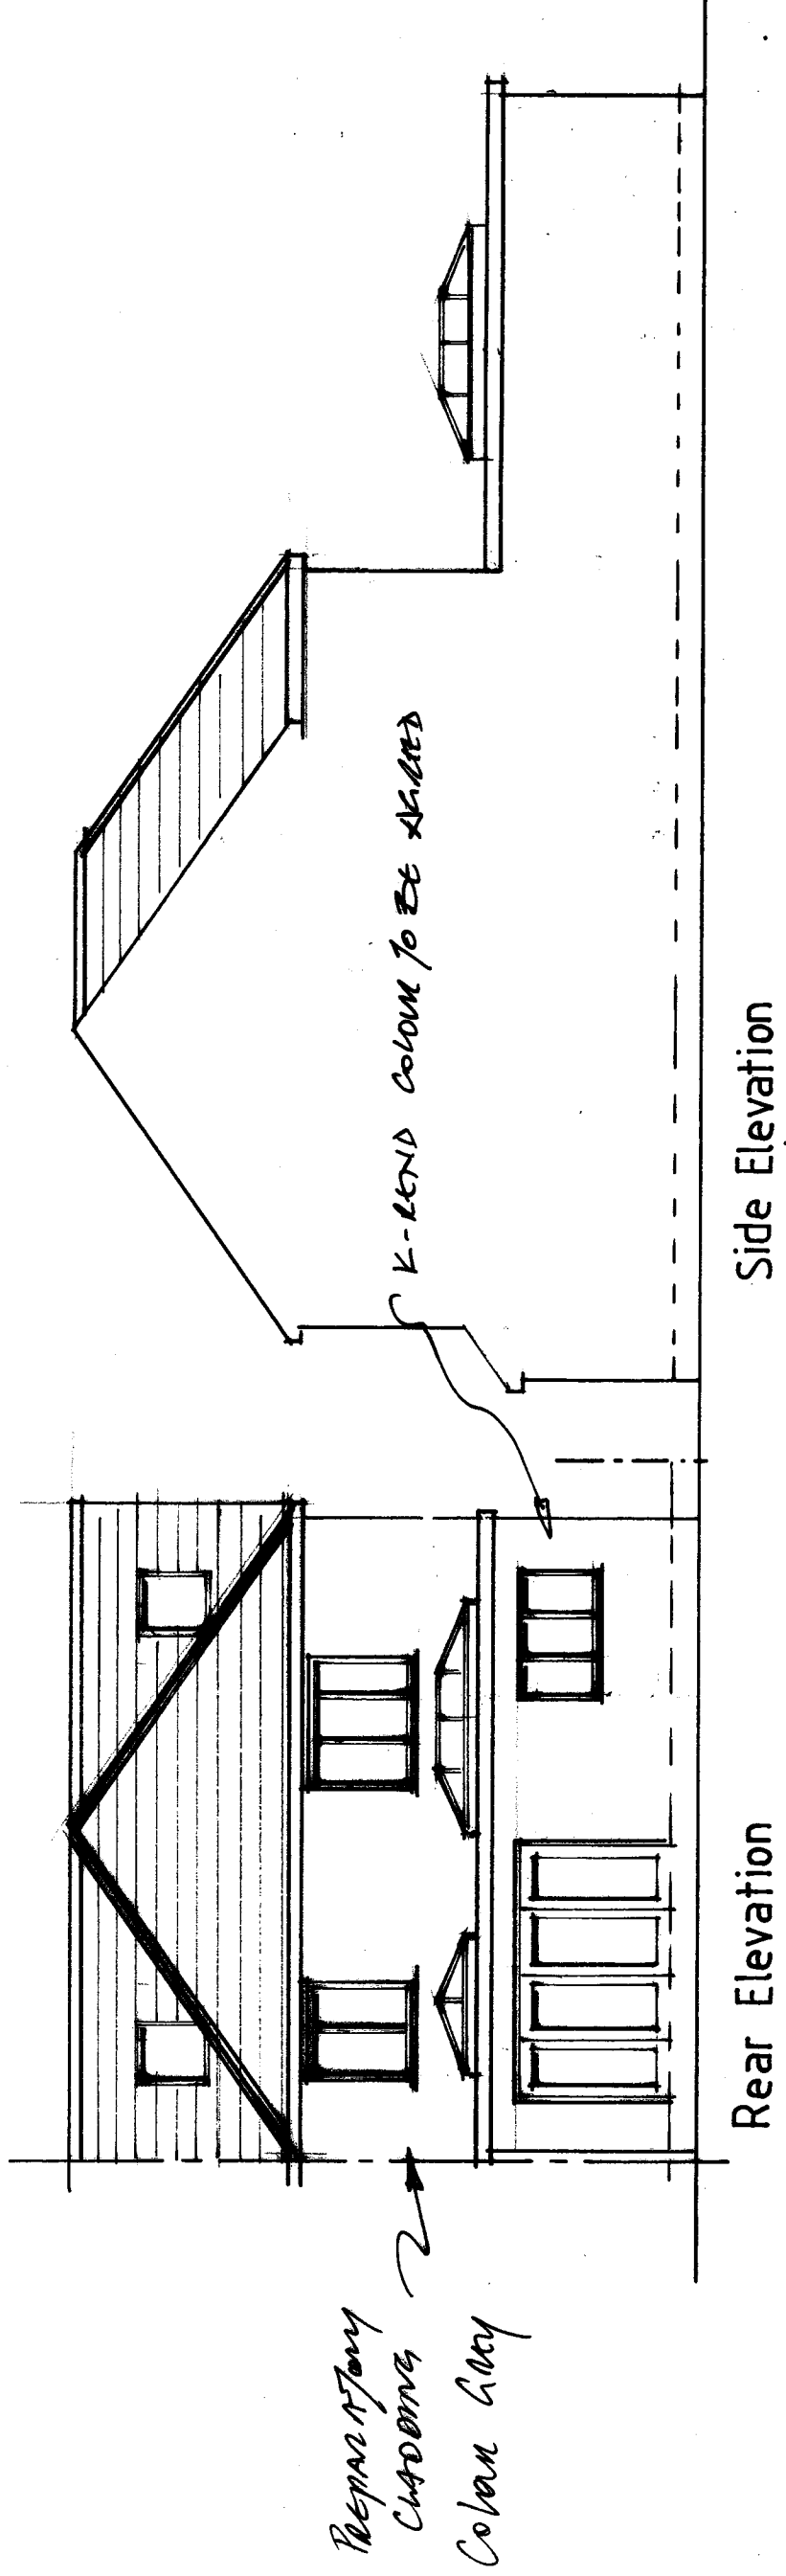


PROPOSED

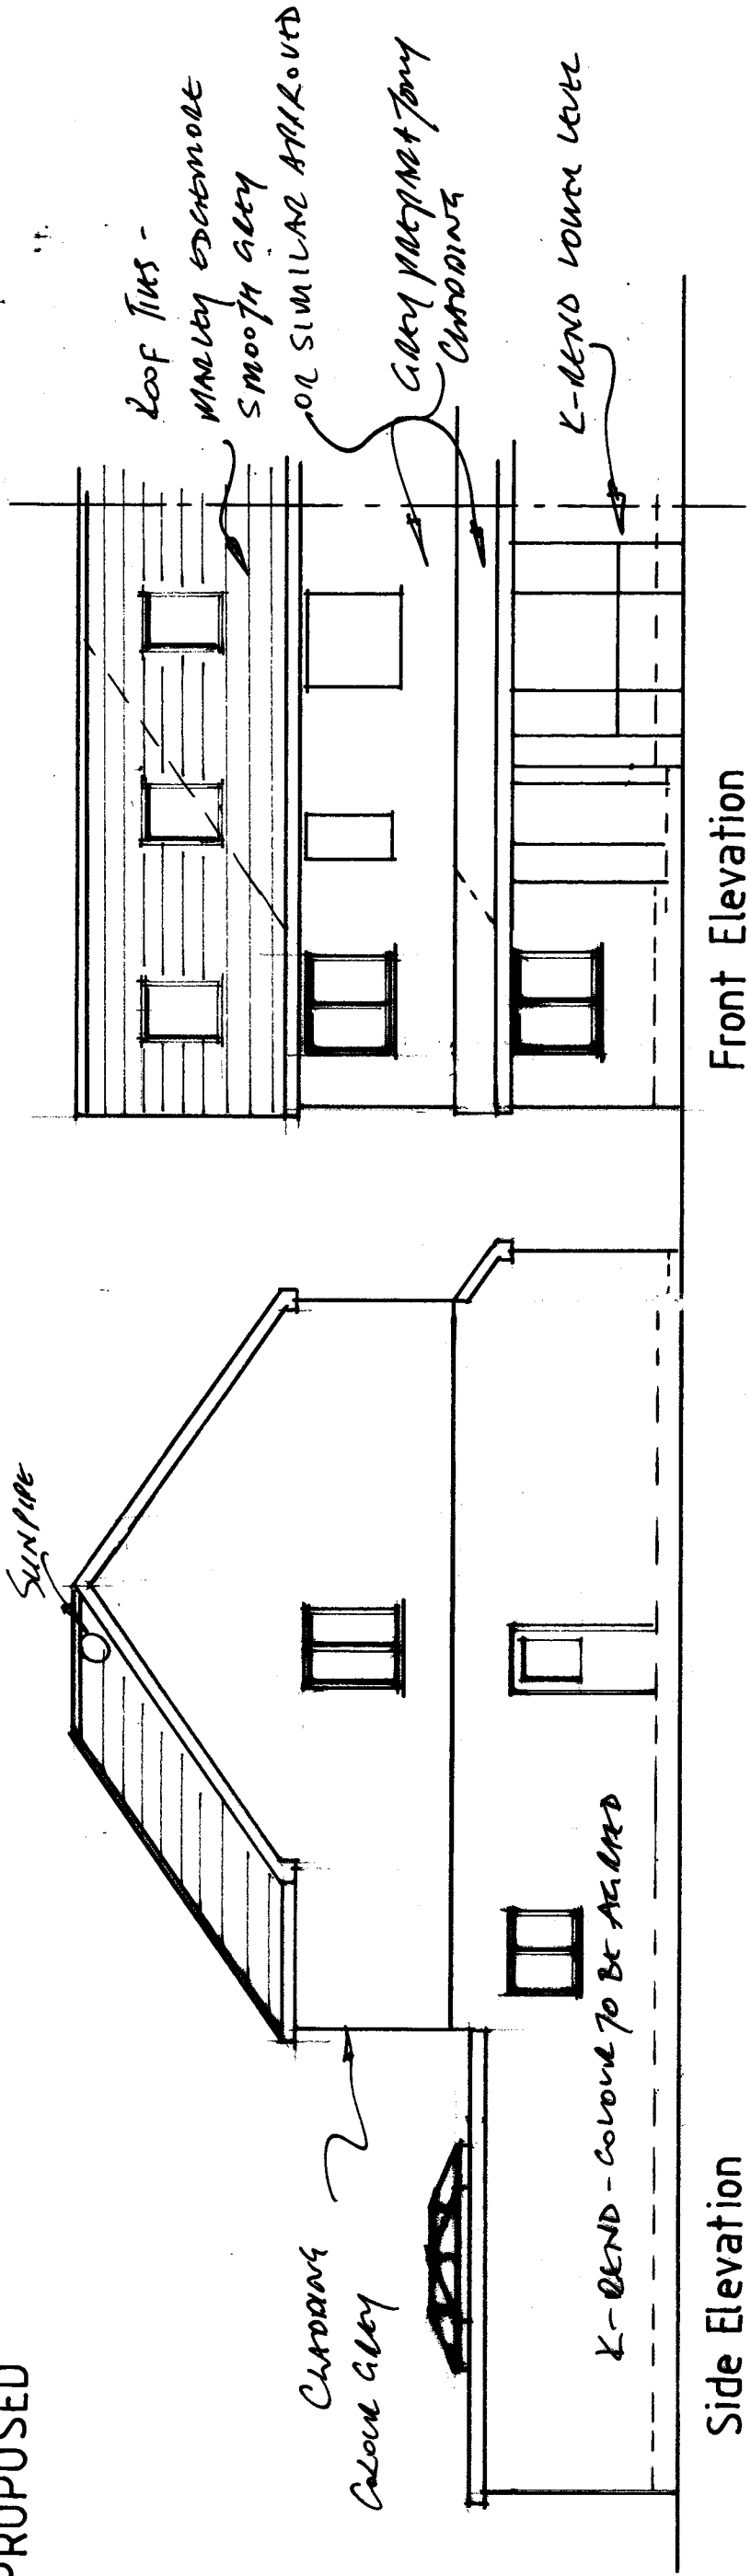

0 500 1000 2000 3000 4000 5000

SCALE 1:100

34 Lester Avenue
Bedhampton
SCALE 1:100
October 2018 08