


MATERIAL KEY


- FACING BRICKWORK
- RENDER
- TILE HANGING

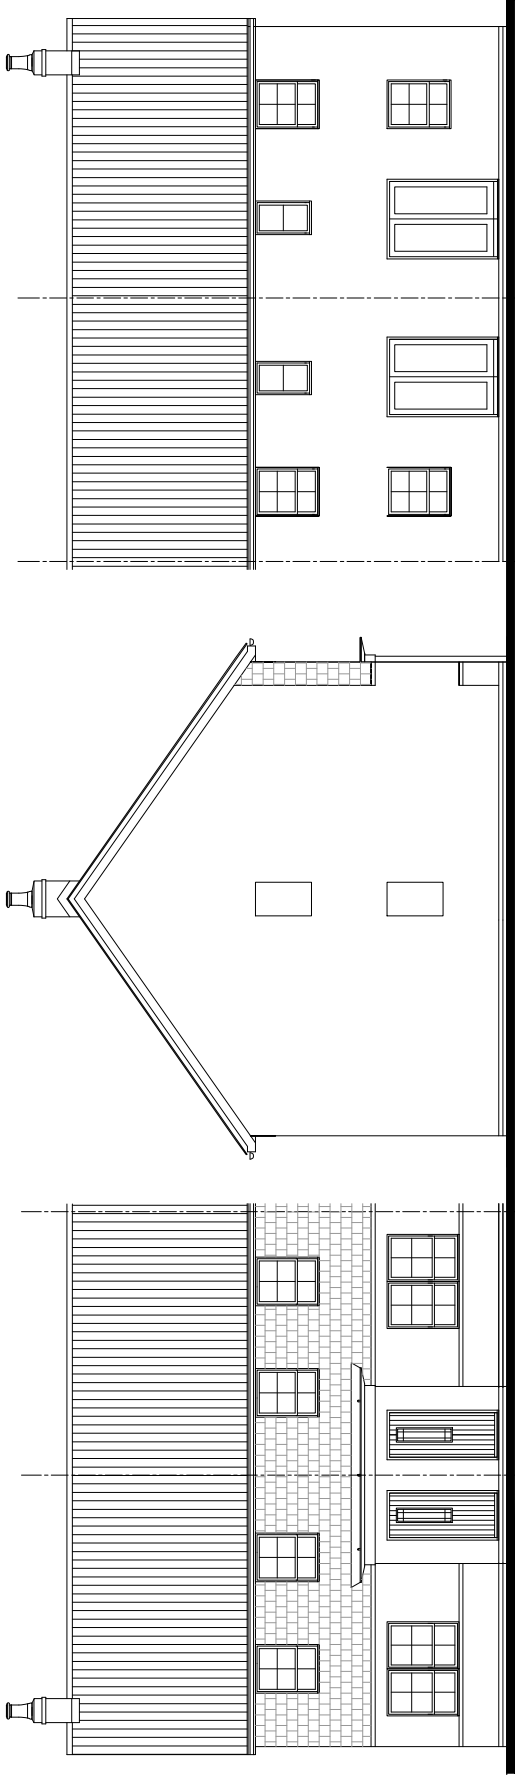


FRONT ELEVATION

SIDE ELEVATION

REAR ELEVATION

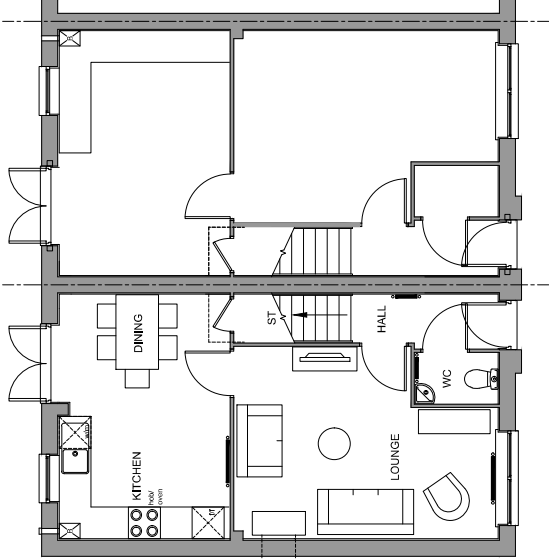

GROUND FLOOR PLAN

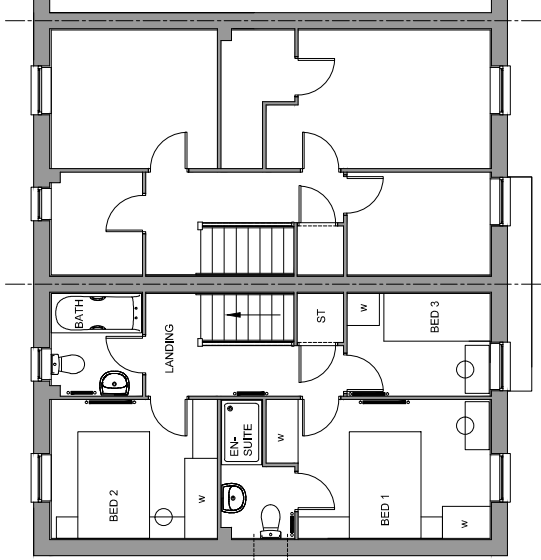

FIRST FLOOR PLAN

PLOT NUMBERS:
AS: 130, 143
OPP:

NOTE: ALL FLUES, METERS & EXTRACT POSITIONS TO
BE CONFIRMED.

SOLAR PANELS TYPE, SIZE & ORIENTATION TO BE
AGREED. PLOT SPECIFIC

MAIDSTONE (END)
VARIANT 3
BEDROOM ALLOCATION 3B/5P
2 STOREY
FLOOR AREA: 830sqft/77.1m² (GIFA)

M 1:100

