


PROPOSED SINGLE STOREY REAR ADDITION.
73, ST THOMAS AVENUE, HAYLING IS, HANTS.
FOR MR & MRS P. DICKMAN.

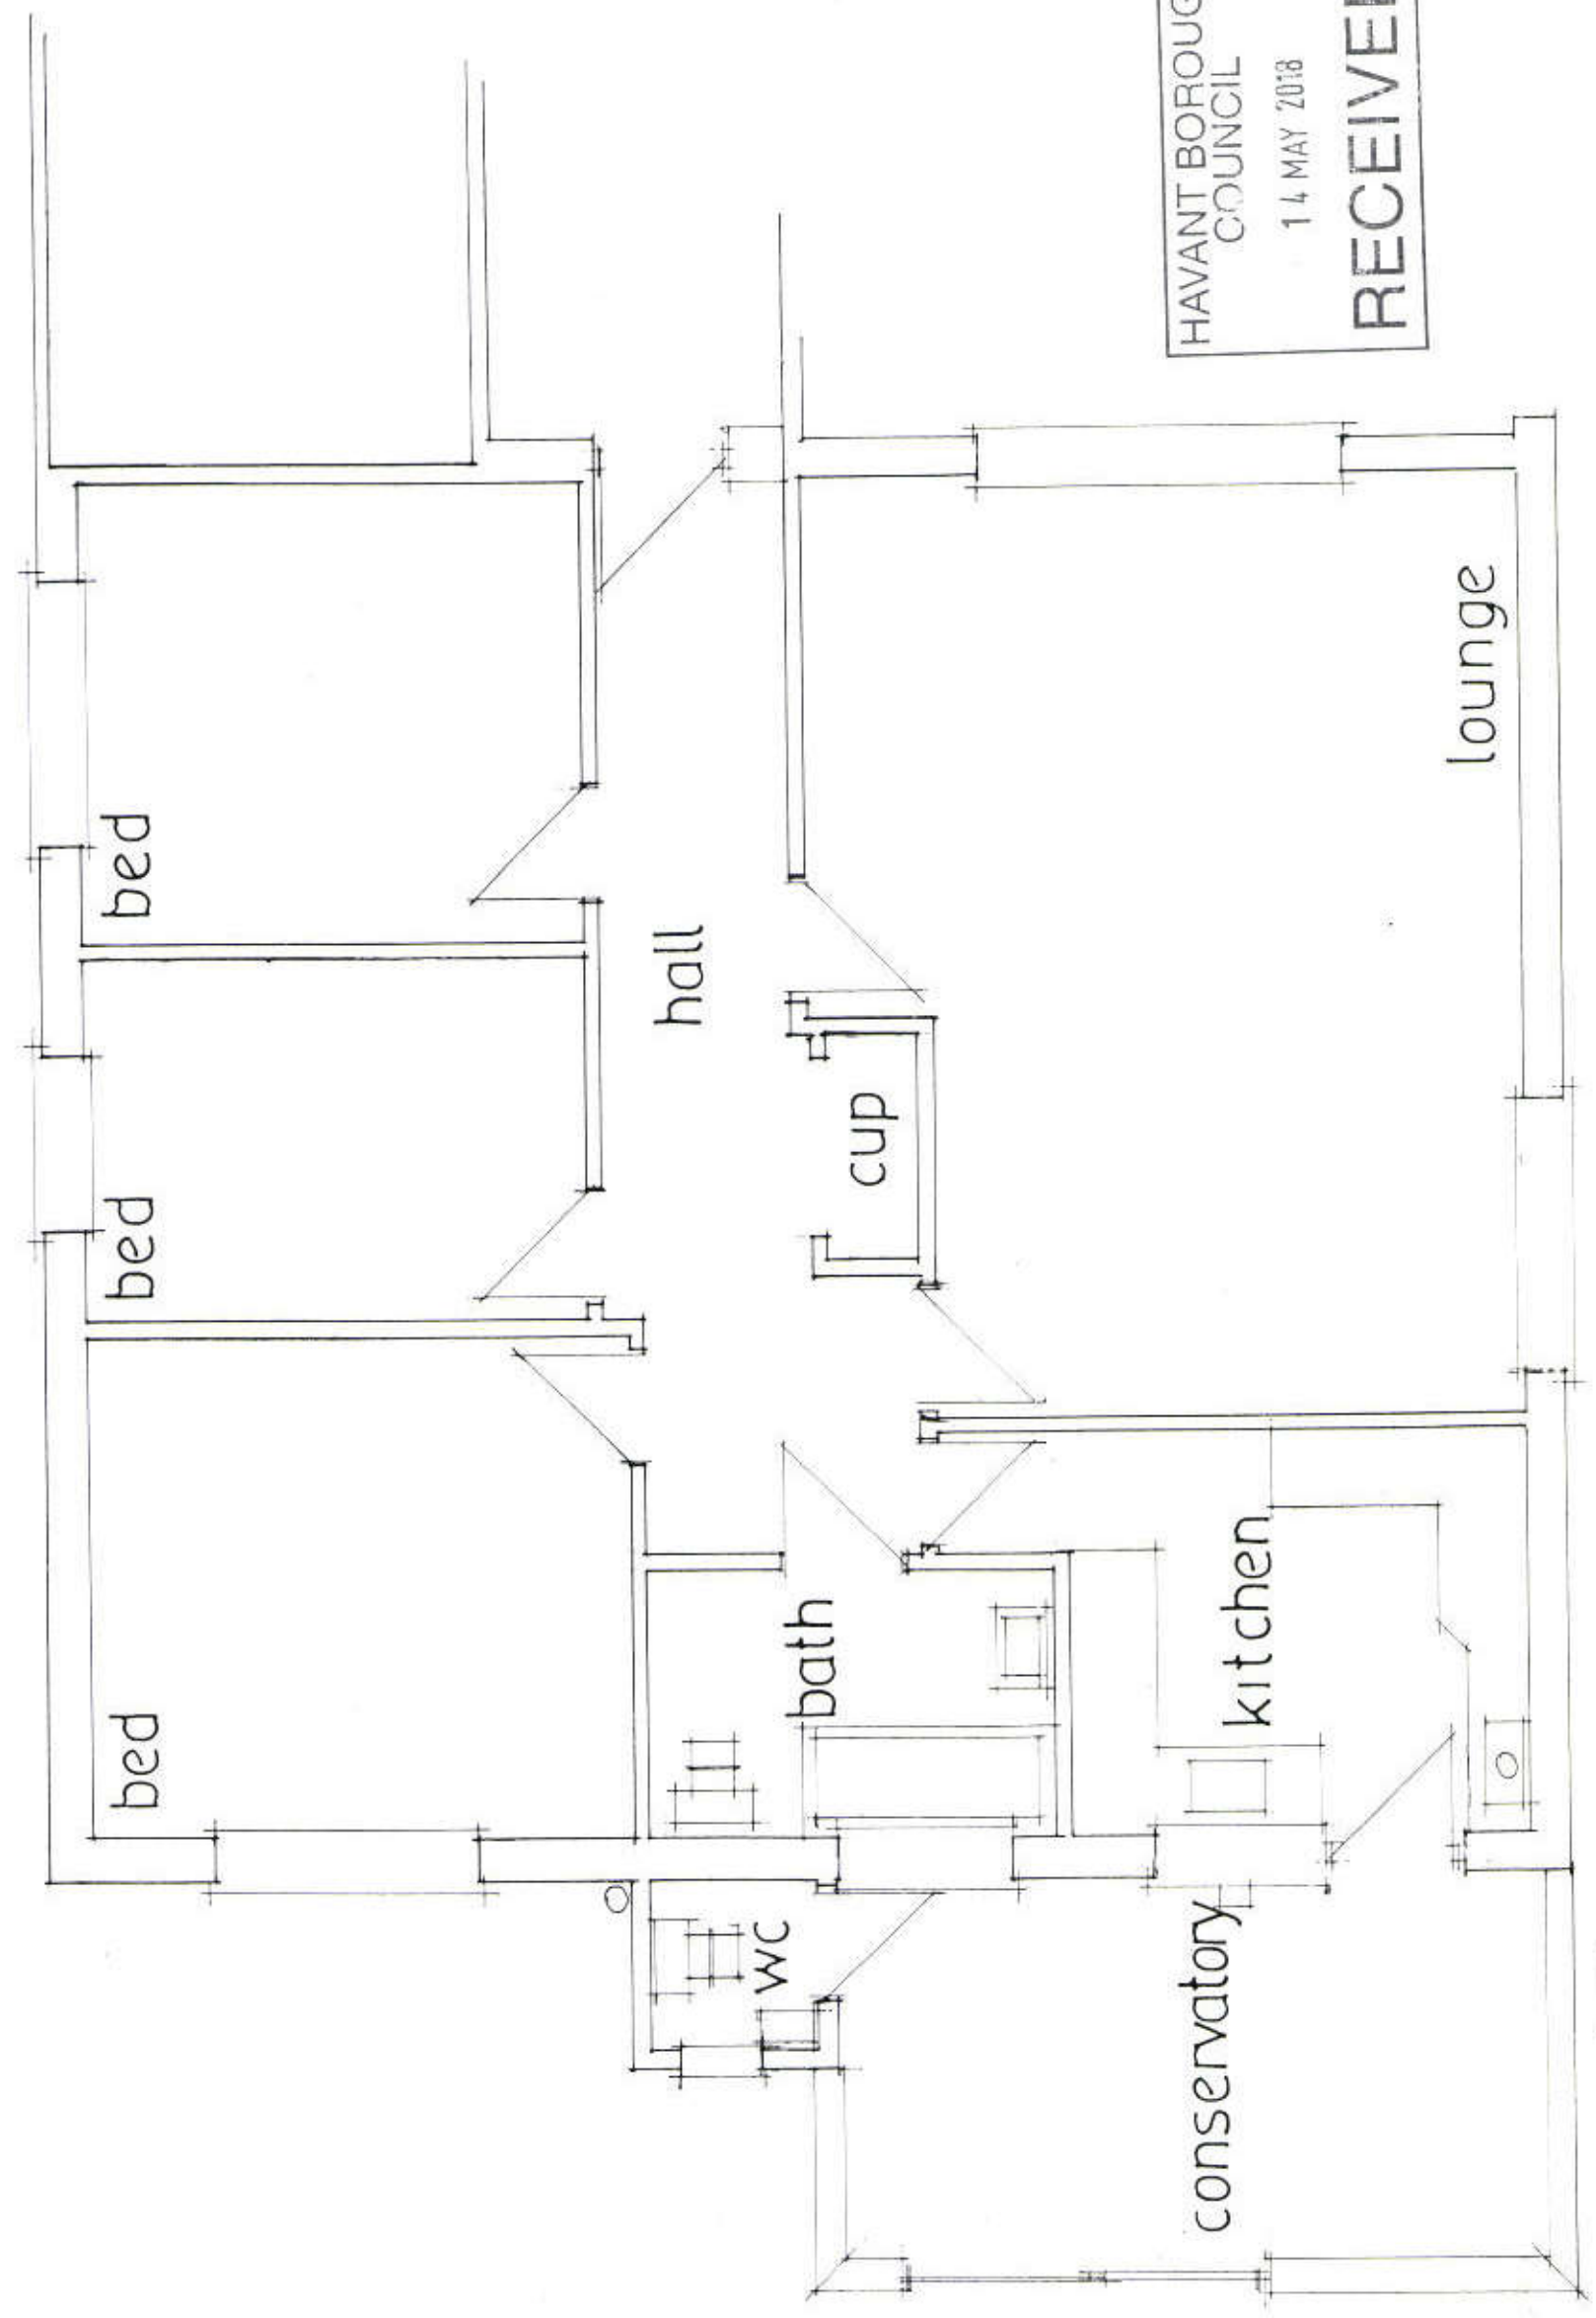

HAVANT BOROUGH
COUNCIL
14 MAY 2018
RECEIVED

PETER J. WALKER
ISLAND DESIGN
182 SEAFRONT, HAYLING ISLAND, HANTS
PO11 9AN
TEL: 02392467571

date may 18
scale 1:50

EXISTING LAYOUT