


These Plans have been prepared for the purpose of obtaining Planning Permission and/or Building Regulation Approval for the work shown thereon only and should not be used for any other purpose.

© These Plans remain the copyright of the architect and must not be copied or reproduced in any way without written permission with the exception of Local Authorities for Planning Purposes



Andrew R Dunks
BSc(Hons) MRICS CBUILD MCABE
Chartered Surveyor and Building Engineer
22 Oberon Close, Waterloooville,
Hants, PO7 7TH
Tel: (025) 9225 3034
e-mail: andrewkdunks@gmail.com

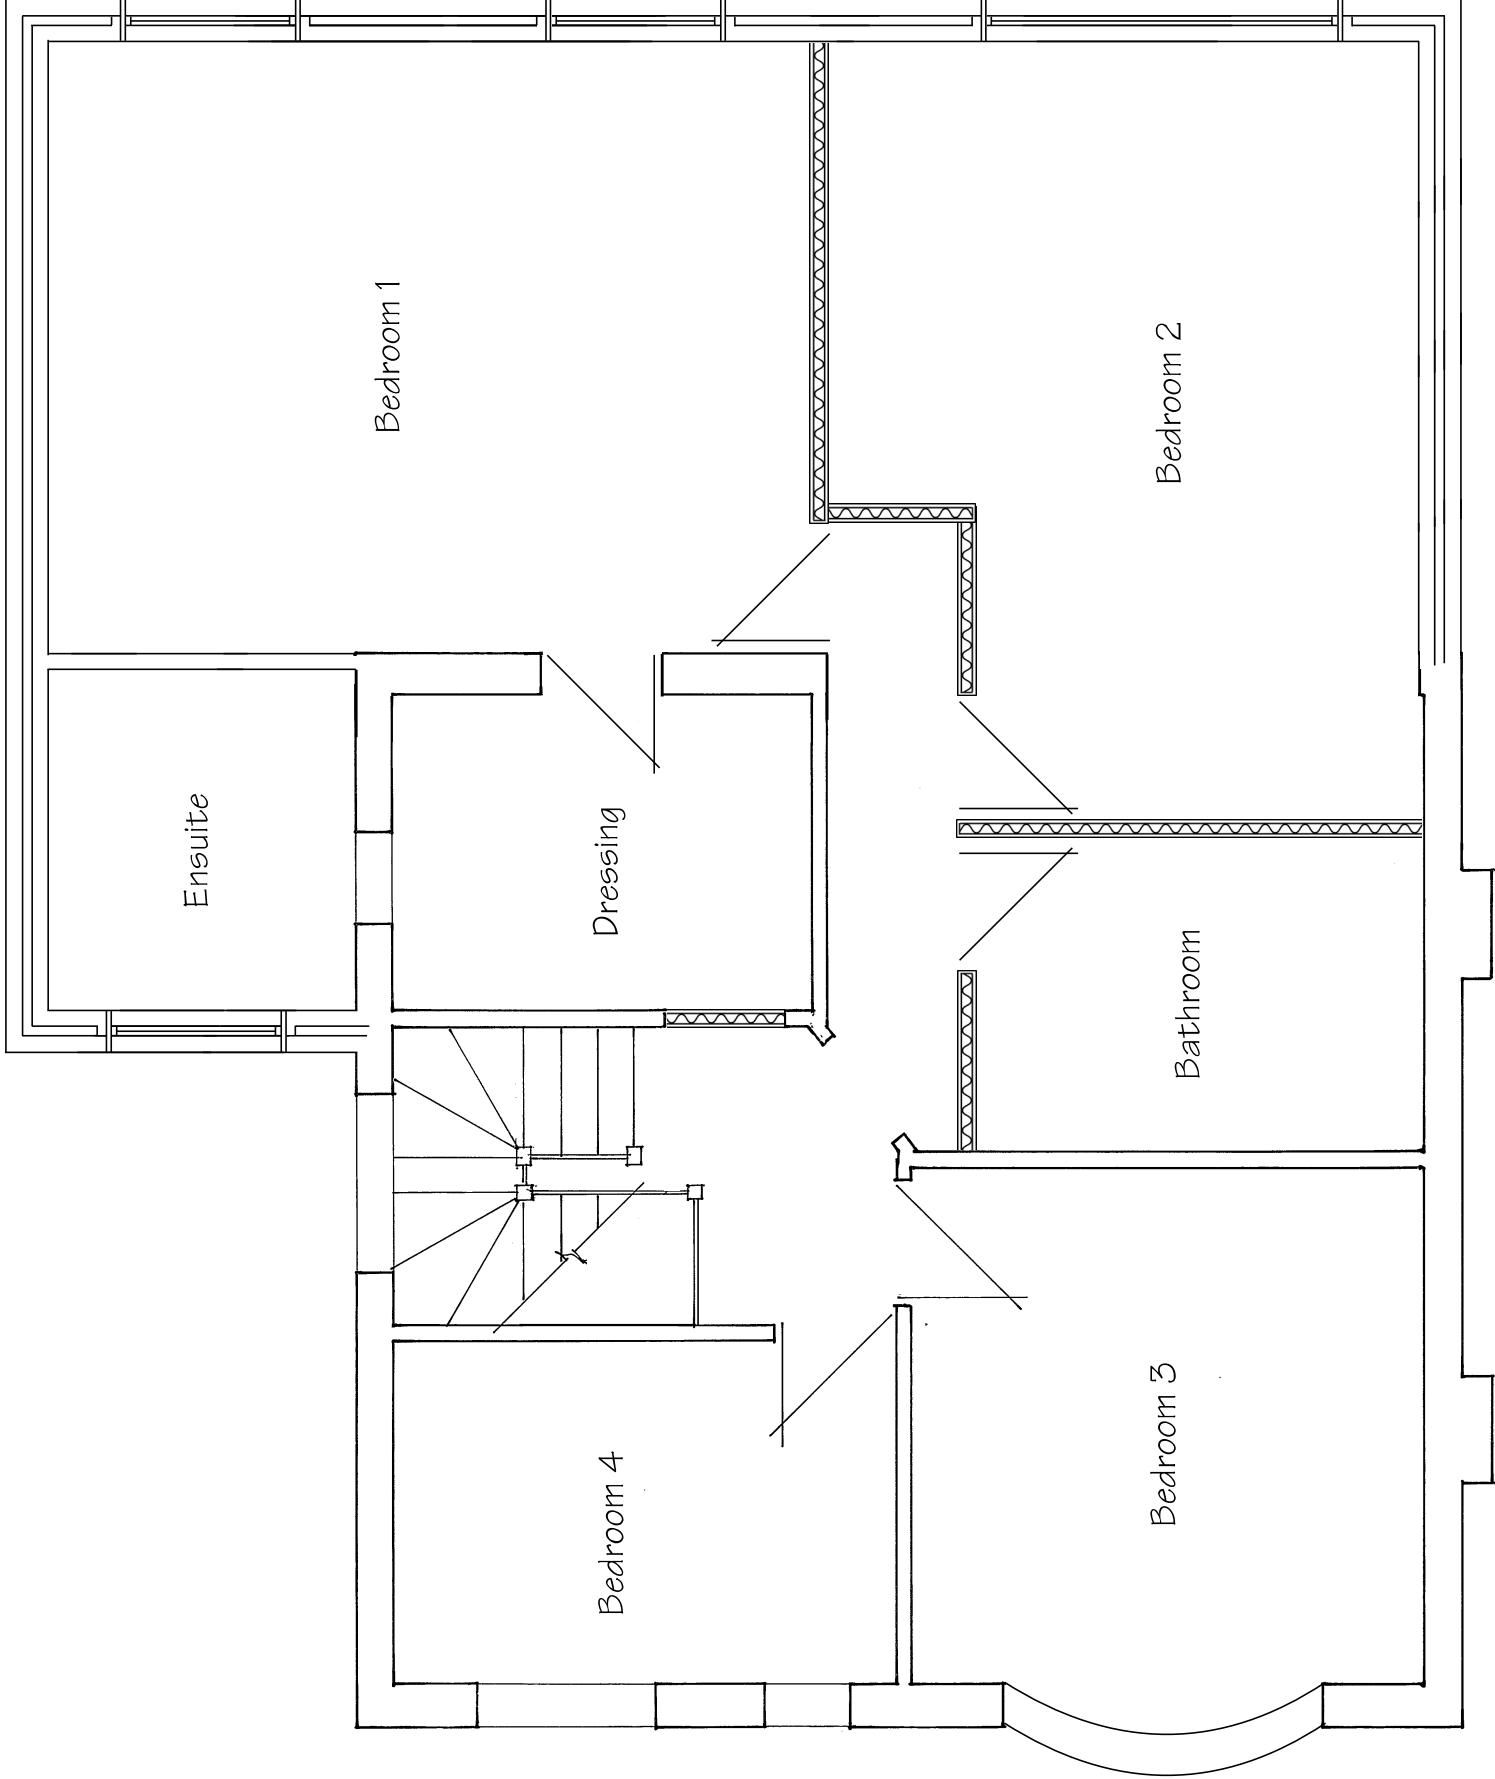

Proposed First Floor Plan

Proposed Loft Conversion
13 Fortunes Way
Bedhampton
For Mr & Mrs B Weir
Scale - 1:50 at Page Size A3
Date - March 2018