




NB
FRAME LINING AND ARCHITRAVE TO REPLICATE ORIGINAL IN MATCHING DIMENSIONS
TAKEN FROM SITE AND DIMENSIONS TO INFORM THE SKIRTING AND DOOR DETAILS
WHICH DO NOT SURVIVE

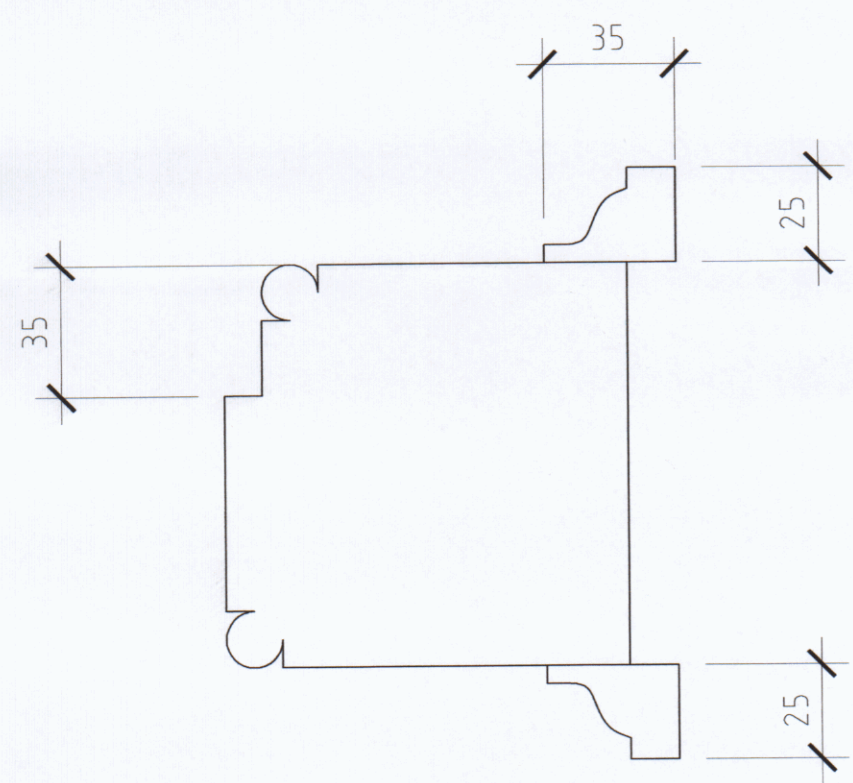


LINING/ARCHITRAVE

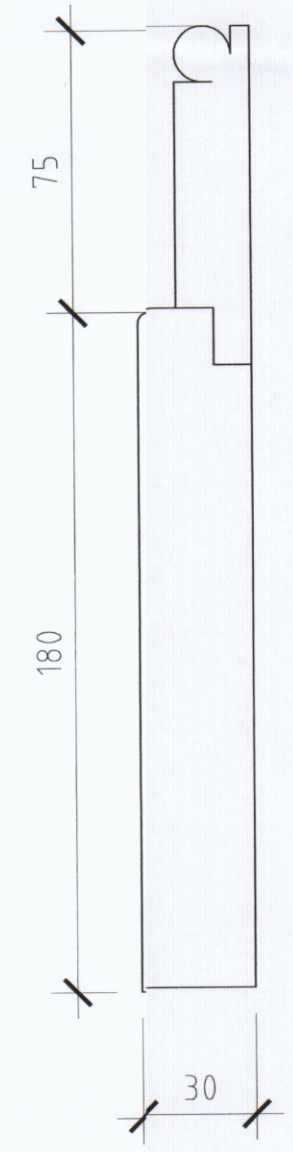



SKIRTING GROUND

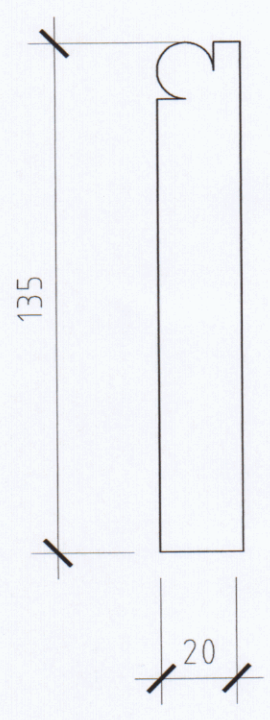

SKIRTING FIRST

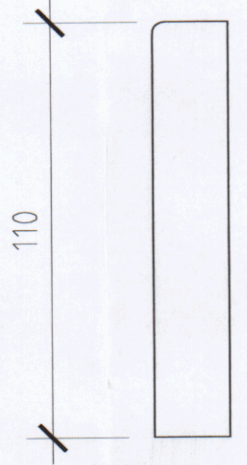

ROOM AND CUPBOARD DOORS

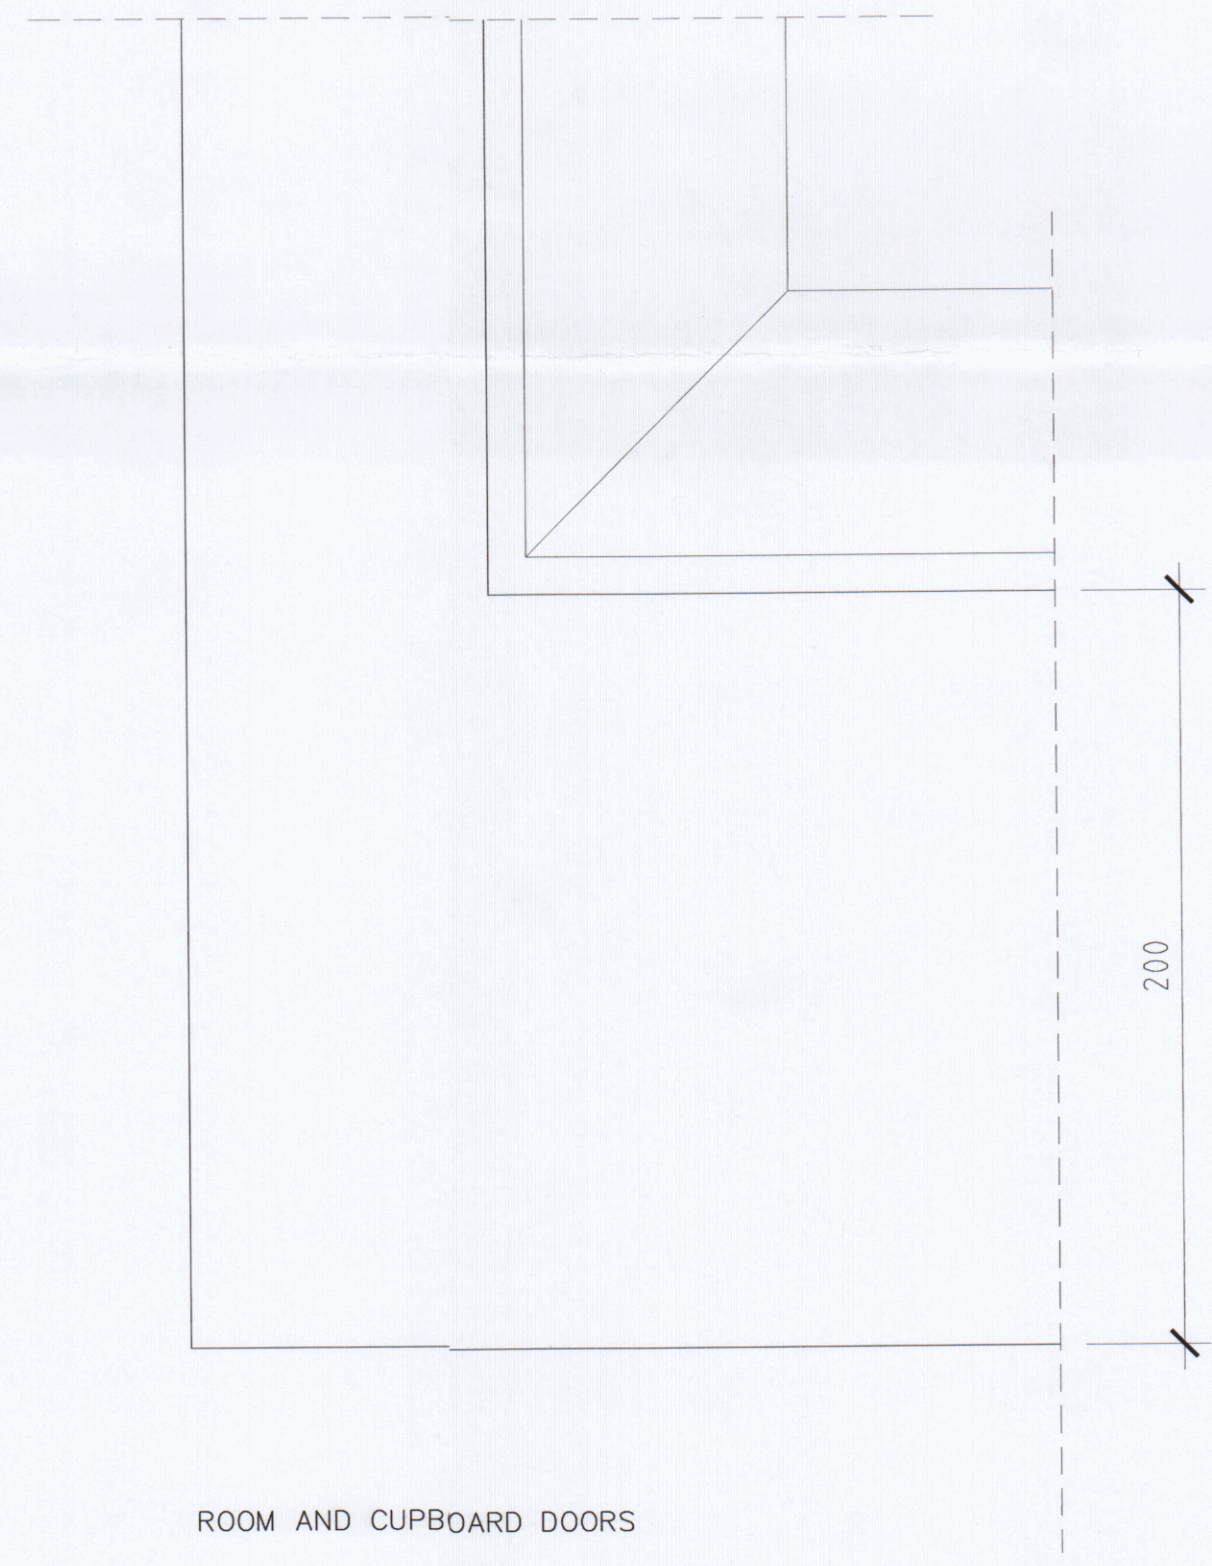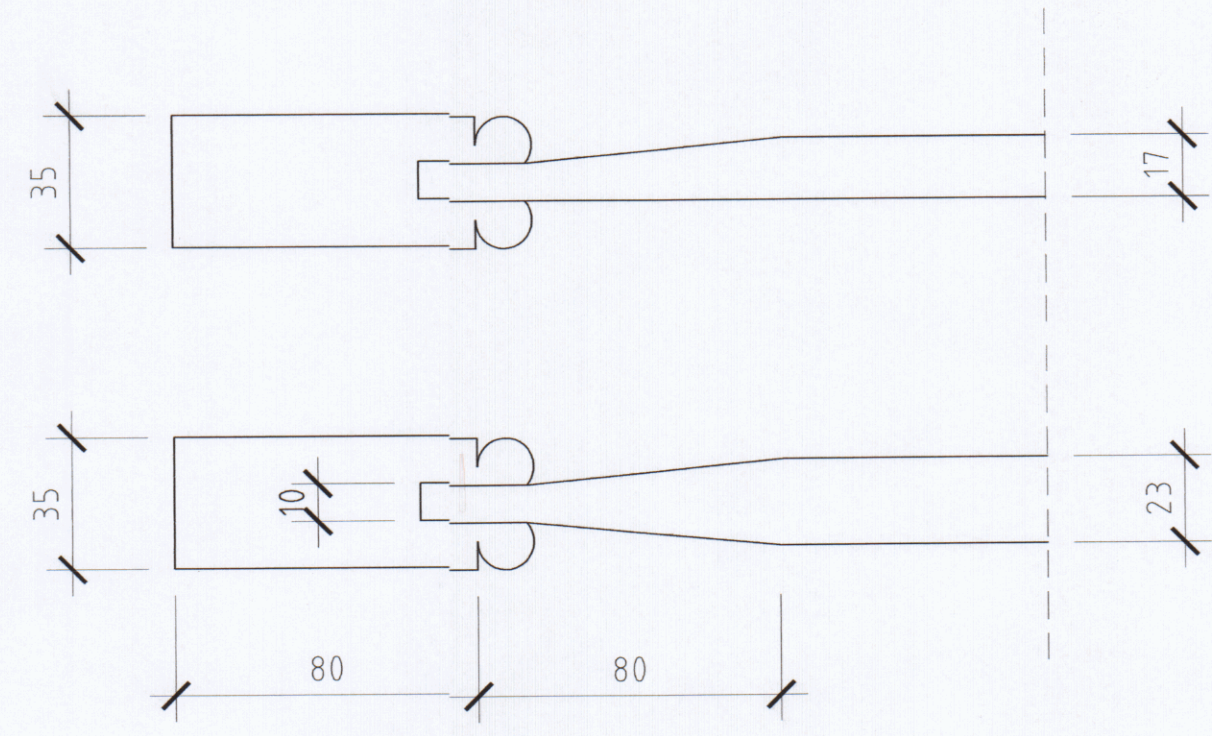

Client
DR C OTTY
20 QUEEN STREET
EMSWORTH

Project
CONSERVATION & EXTENSION
20 QUEEN STREET
EMSWORTH

Title
JOINERY DETAILS
DOORS, ARCHITRAVES, SKIRTINGS

PROJECT	DRAWING	amd
2306	BR.021	
scale 1:2 @ A2	date 09 18	drawn TJS

TIM SAGE
CHARTERED
ARCHITECT
LIMITED

12 Sussex Place
Southsea PO5 3EZ
t: 023 9282 7386
m: 07773 187 010
e: timsage@tiscali.co.uk

