
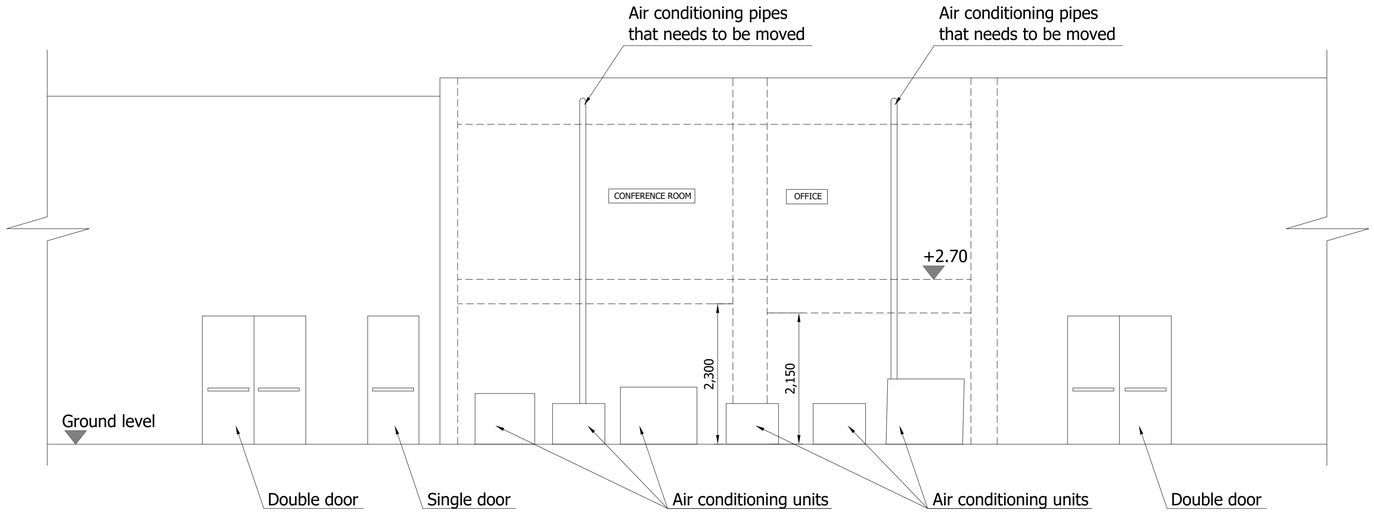


Side view existing site

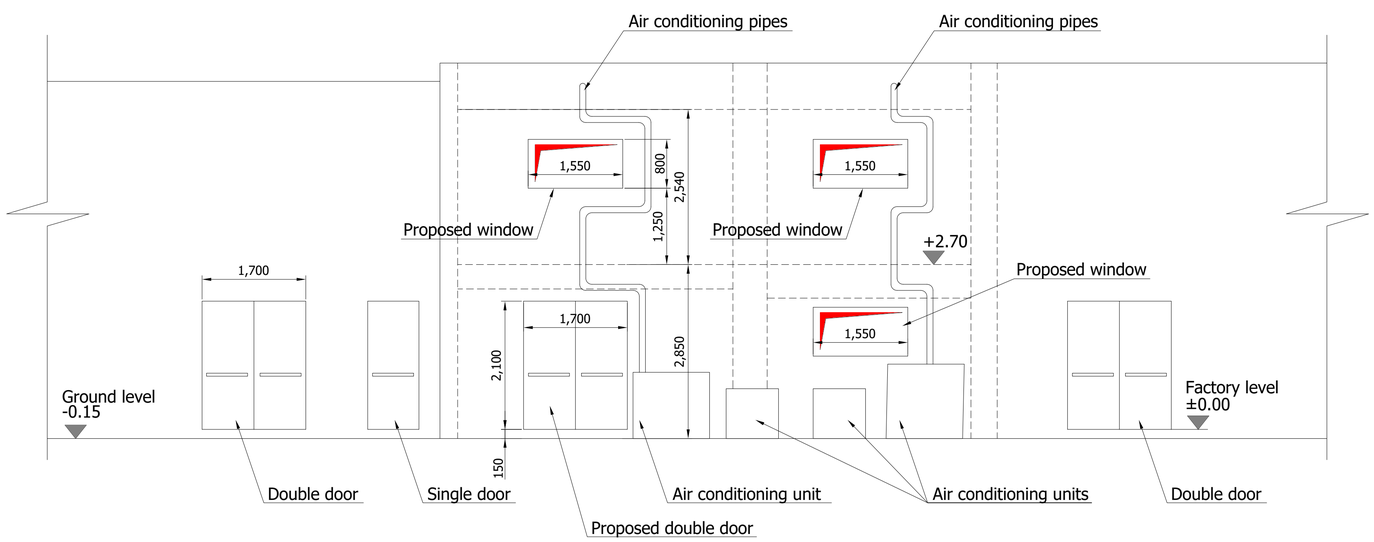

Proposed side view

DRAWING APPROVAL	
DATE	
APPROVED BY (PRINT)	
SIGNED:	

DRAWING NO. OFFICE WINDOW | VERSION A

NOTES
1. DIMENSIONS ARE SUBJECT TO DIMENSIONAL TOLERANCES.
2. ALL DIMENSIONS IN MILLIMETERS AND ALL LEVELS IN METRES UNLESS SHOWN OTHERWISE.
3. DRAWING IN FIRST ANGLE PROJECTION.

REFERENCES:

LEGEND

CURRENT VERSION INFORMATION

DATE	DRWN	CHKD	REVD	VER	REASON FOR ISSUE
21/05/2015	RT			A	FIRST ISSUE

THIS DRAWING IS ISSUED BY WPL LTD SUBJECT TO THE CONDITIONS THAT IT IS NOT COPIED EITHER IN WHOLE OR IN PART OR DISCLOSED TO THIRD PARTIES UNLESS PRIOR WRITTEN AUTHORISATION IS GIVEN BY WPL LTD.
IF PRINTED, THE DRAWING WILL BE UNCONTROLLED
PREVIOUS VERSIONS OF THIS DRAWING SHOULD BE STAMPED SUPERSEDED OR DESTROYED
DO NOT SCALE THIS DRAWING - IF IN DOUBT ASK

ANY DESIGNS OR INNOVATIONS REPRESENTED IN THE DRAWING SPACE ARE THE SOLE OWNERSHIP OF WPL LTD AND AS SUCH COPYRIGHT AND DESIGN RIGHTS IMPLICITLY APPLY.

WPL Ltd
Units 1 Aston road
Waterlooville
Hampshire
PO7 7UX

ORIGINATORS DRAWING NO. OFFICE WINDOW | VERSION A

PROJECT TITLE

DRAWING TITLE
OFFICE WINDOW
SIDE VIEW

SITE | SITE No

SCALE 1:50 | MASTER SIZE A1

DRAWING NO. OFFICE WINDOW | VERSION A