




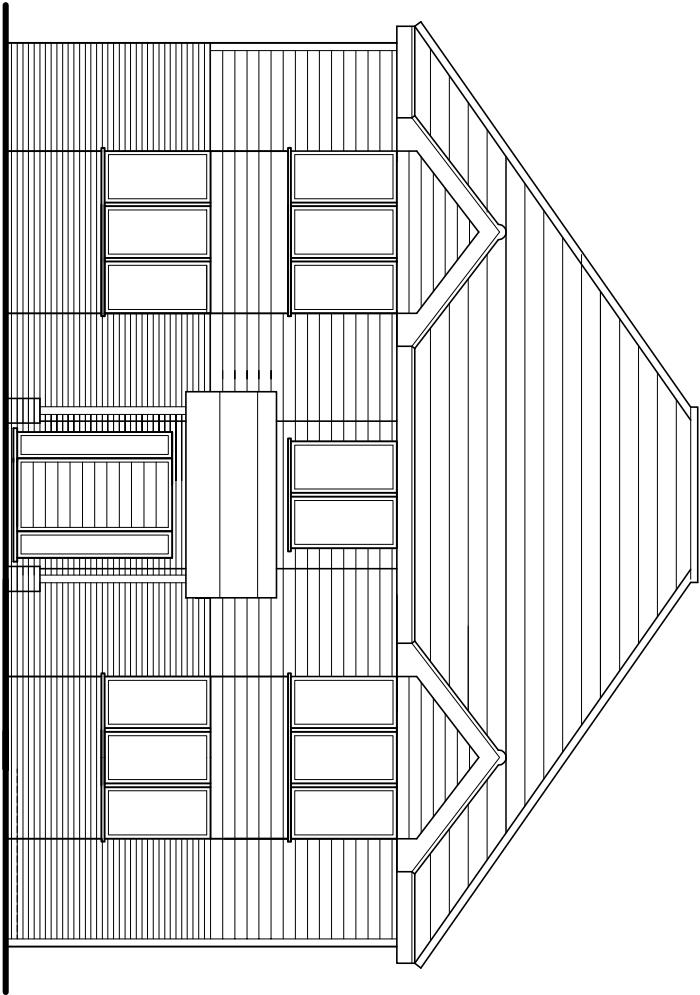


Rear (north) elevation

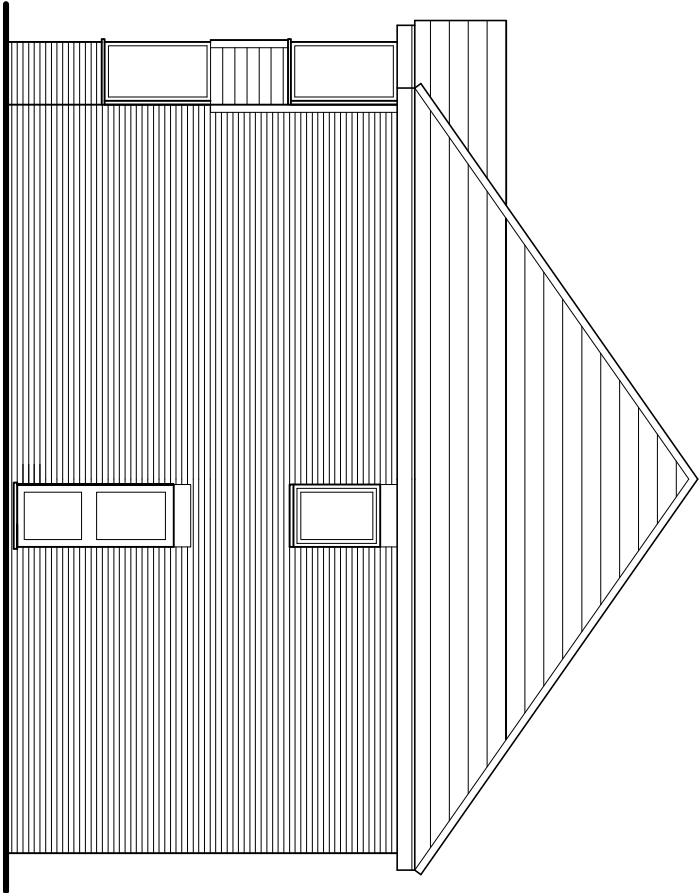

Side (east) elevation

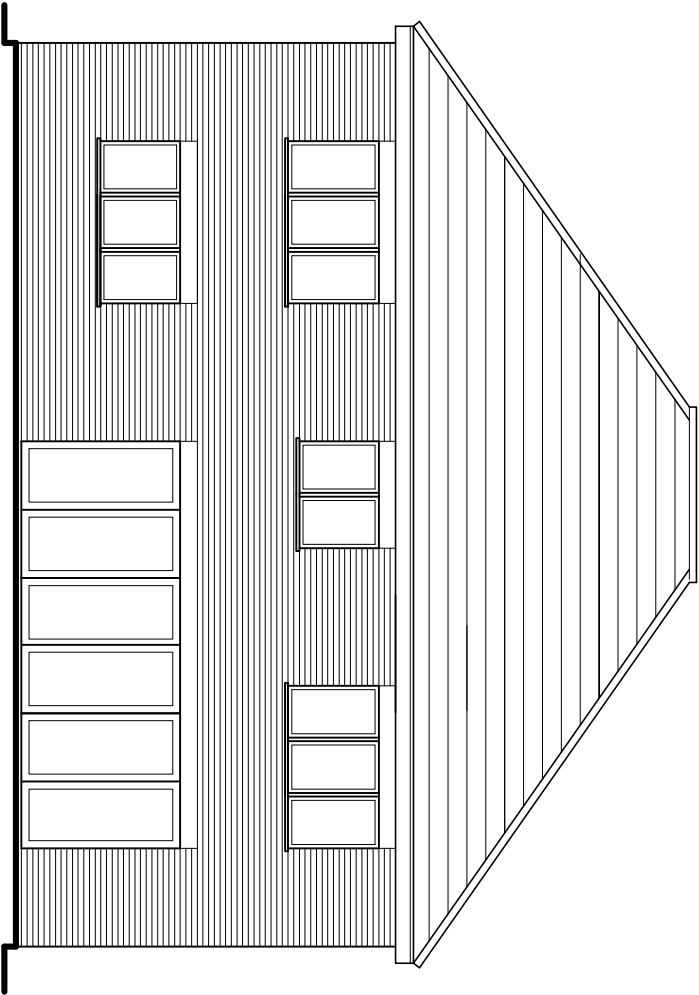

Rear (south) elevation

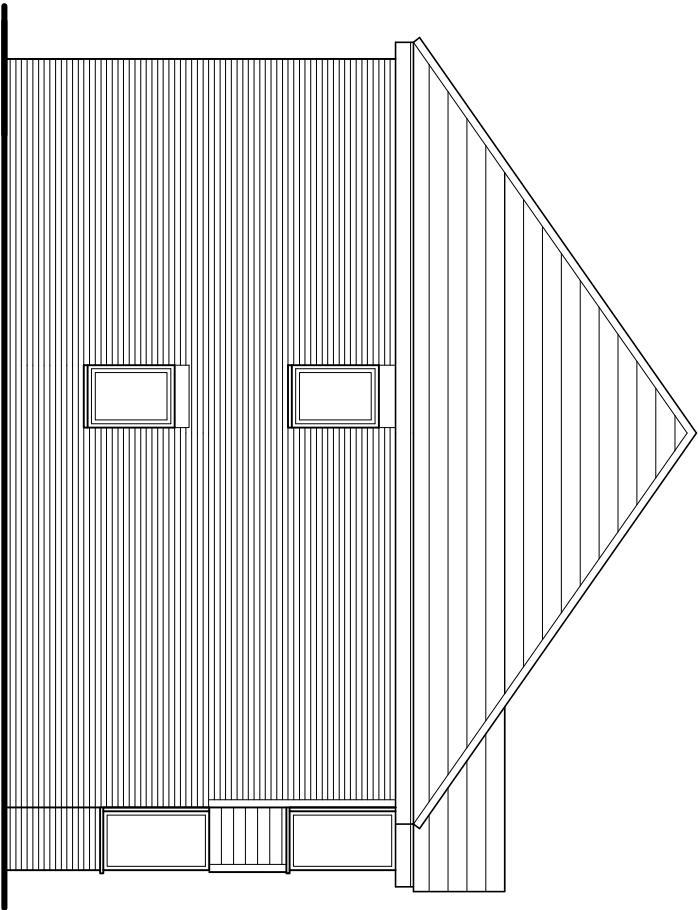


Side (east) elevation

Proposed elevations scale 1:100

Refer to drawing PL.130.18.03 for material schedule



JIMMY BESSANT ARCHITECTURE
TEL: 01243 373620 M: 07769904282
E: jimmy@jb-architecture.co.uk
Web: www.jb-architecture.co.uk

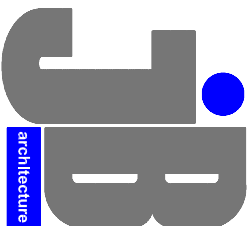

For
MR & MRS GILRAINE

Project
**PROPOSED NEW DWELLING
ON LAND AT REDLANDS HOUSE
38-40 LONG CORSE LANE
EMSWORTH, PO10 7UR**

Title
PROPOSED ELEVATIONS

Date	Drawn	Scale	Checked
March 2018	JB	1:100 @ A3	-
Job Number	Drawing Number	Revision	
PL.130.18	40		