


MATERIAL KEY


- FACING BRICKWORK
- RENDER
- TILE HANGING

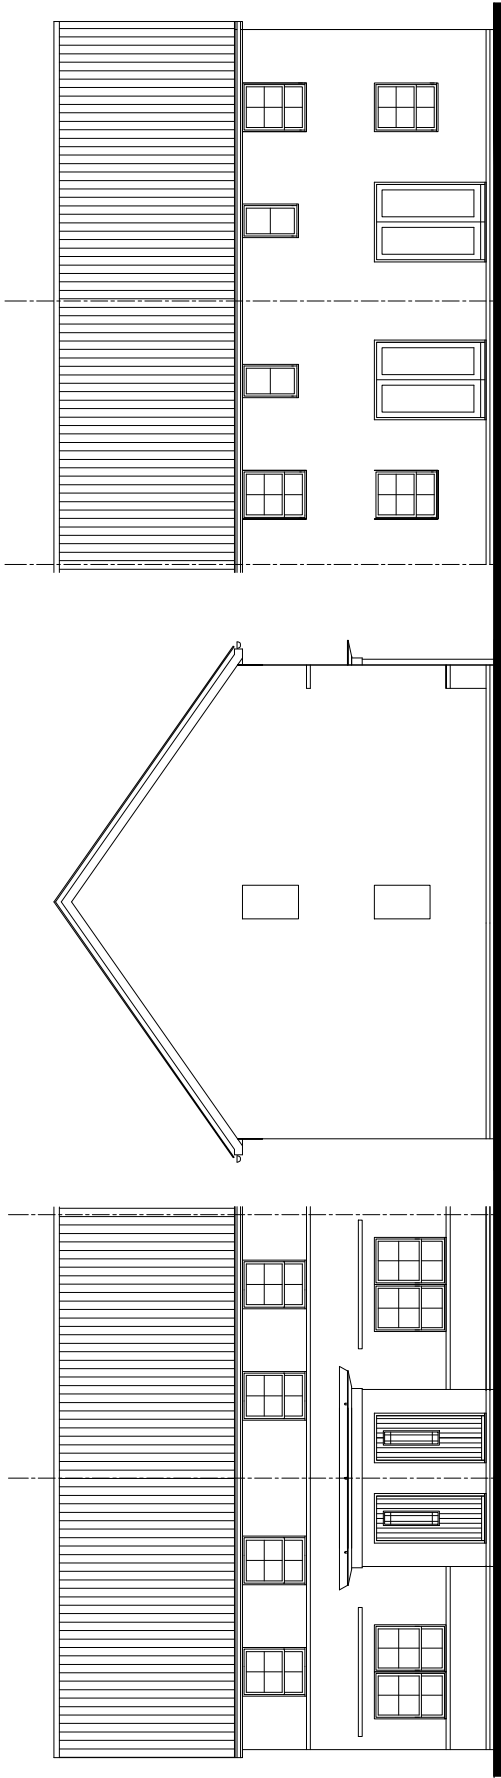


FRONT ELEVATION

SIDE ELEVATION

REAR ELEVATION

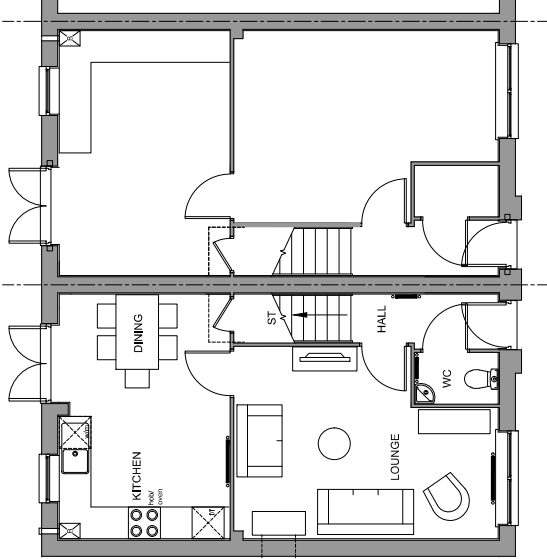

GROUND FLOOR PLAN

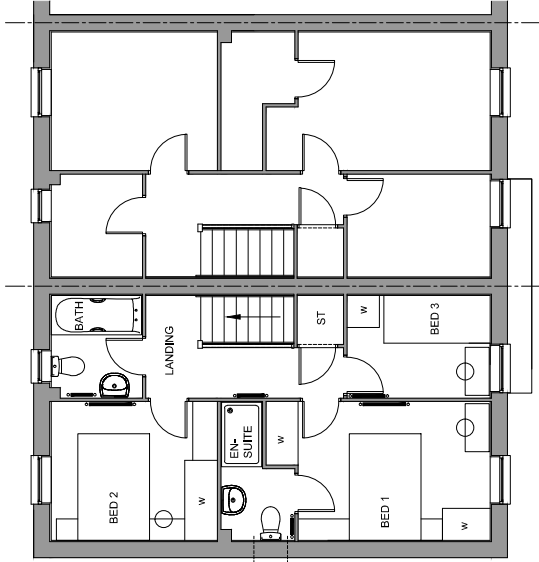

FIRST FLOOR PLAN

PLOT NUMBERS:
AS: 08, 26, 40, 62, 65, 80, 107, 138, 176, 184
OPP: 03, 16, 39, 61, 66, 79, 106, 137, 141, 161, 164, 175, 177, 181

NOTE: ALL FLUES, METERS & EXTRACT POSITIONS TO BE CONFIRMED.

SOLAR PANELS TYPE, SIZE & ORIENTATION TO BE AGREED. PLOT SPECIFIC

MAIDSTONE (END)
BEDROOM ALLOCATION 3B/5P
2 STOREY
FLOOR AREA: 830sqft/77.1m² (GIFA)

