
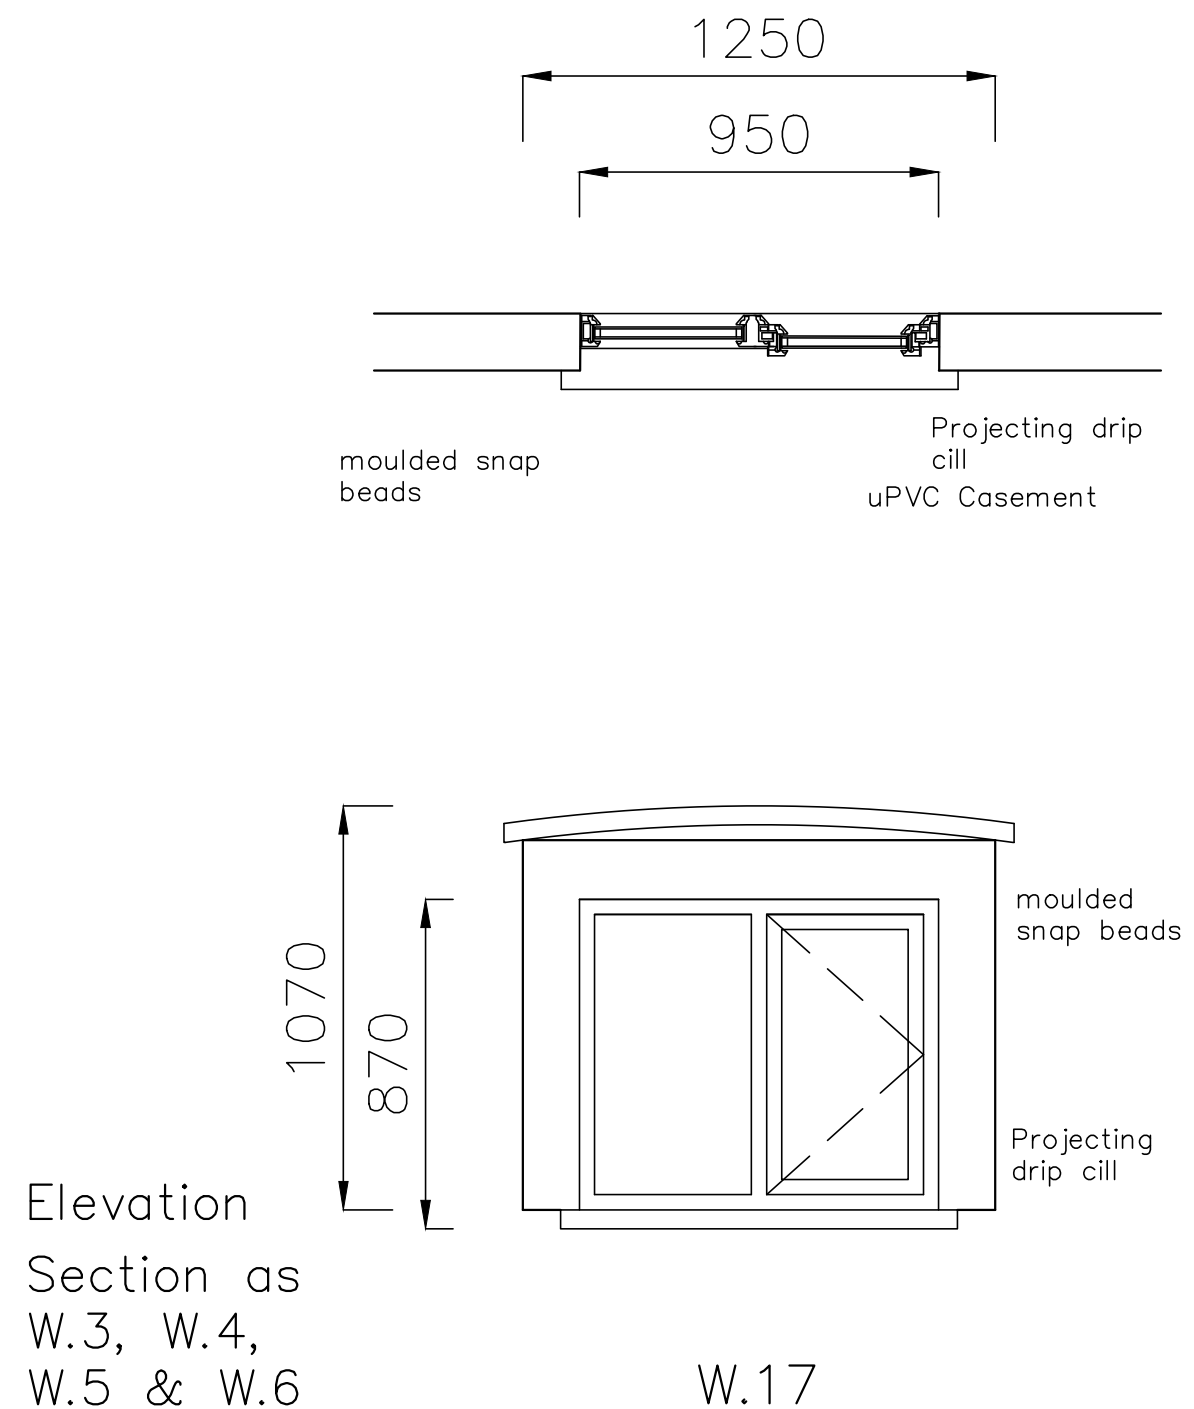


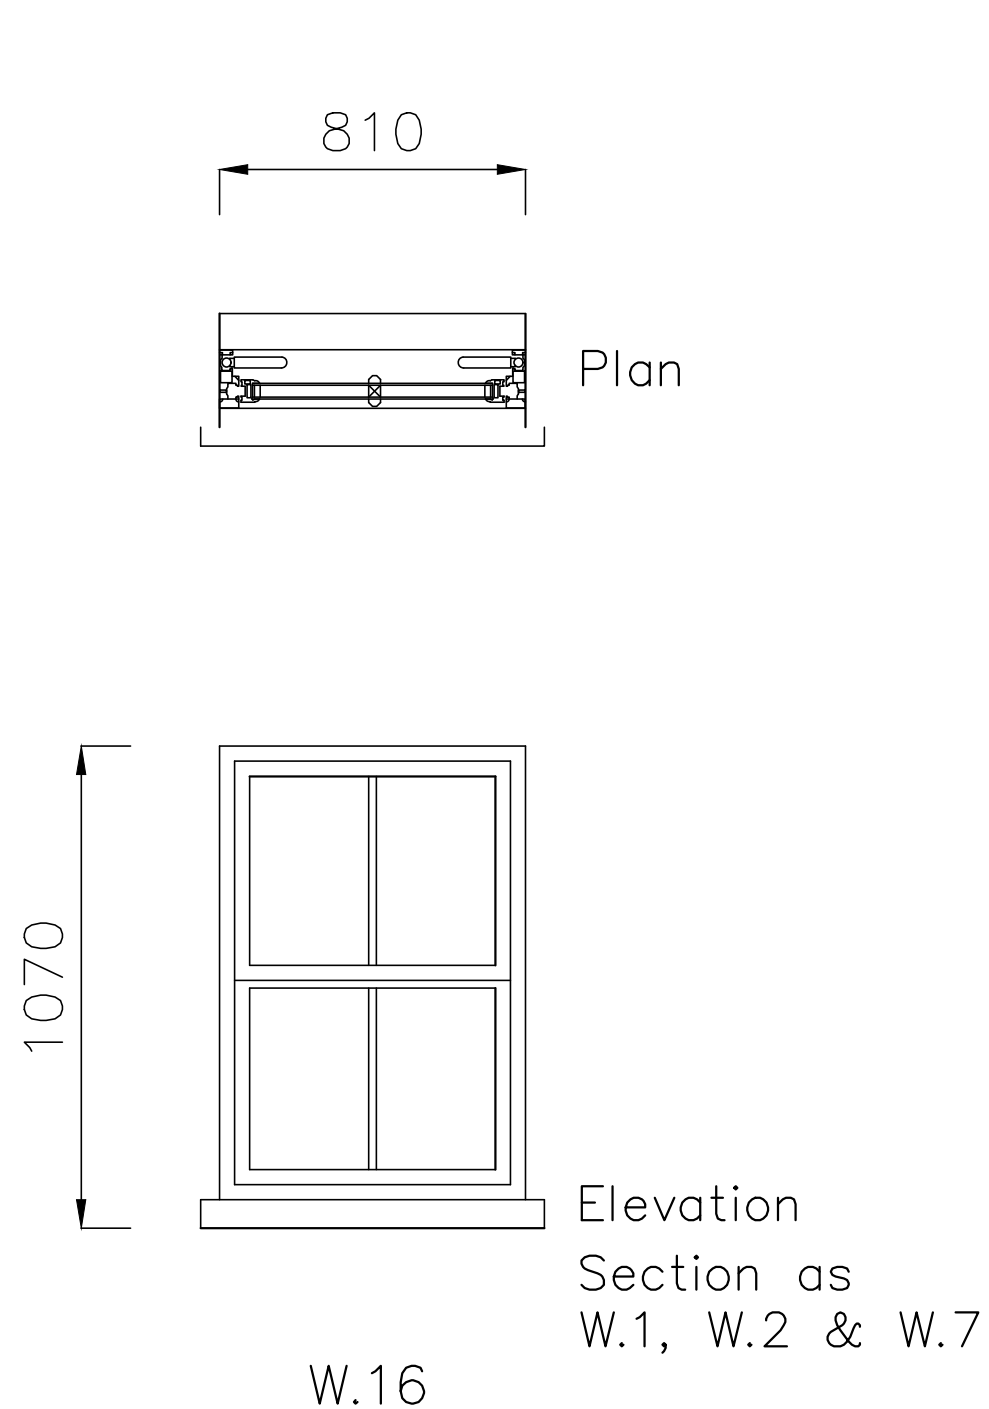

N.B. Details as approved as part of APP/16/01278

70-72 West Street,  
Havant,  
PO9 1LN

## Window Details

| Revisions | a) Note/Date/Initial |
|-----------|----------------------|
| b)        |                      |
| c)        |                      |
| d)        |                      |

**CAD**

Critchley Architecture And Design  
Contact: 02392 474 919 | info@caad.online

The Old Brewery, 15E South Street, Havant, PO9 1BU



Scale A3 = 1:20  
Drawn SAR  
Date 15/05/18

16103-664<sup>0</sup>

2m

4m

6m

8m