



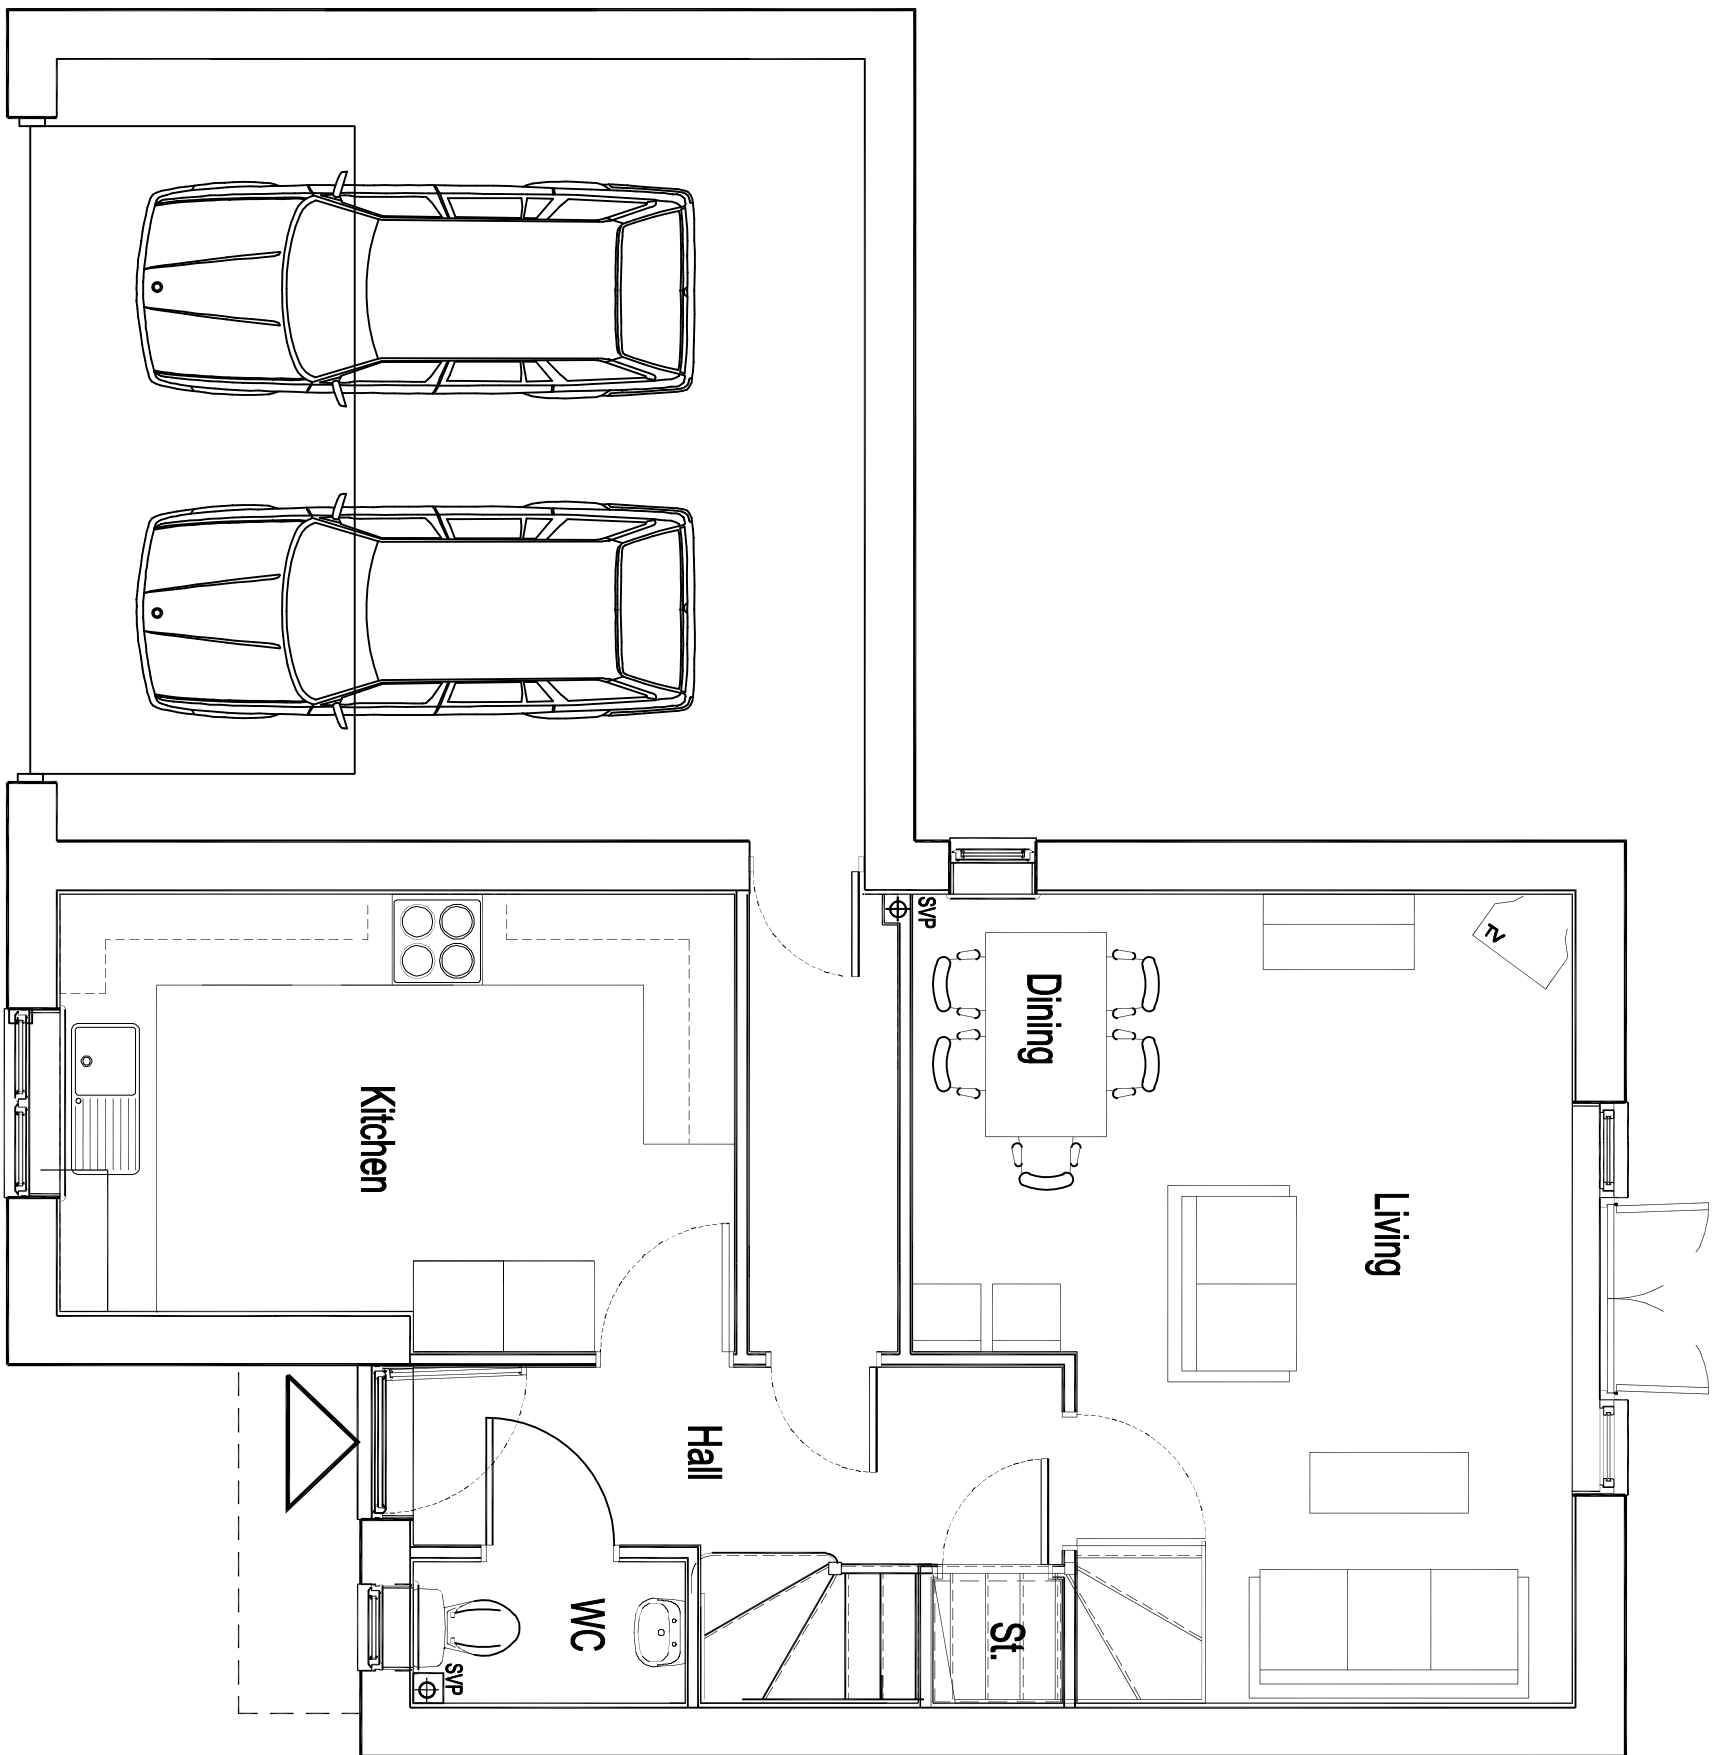

GROUND

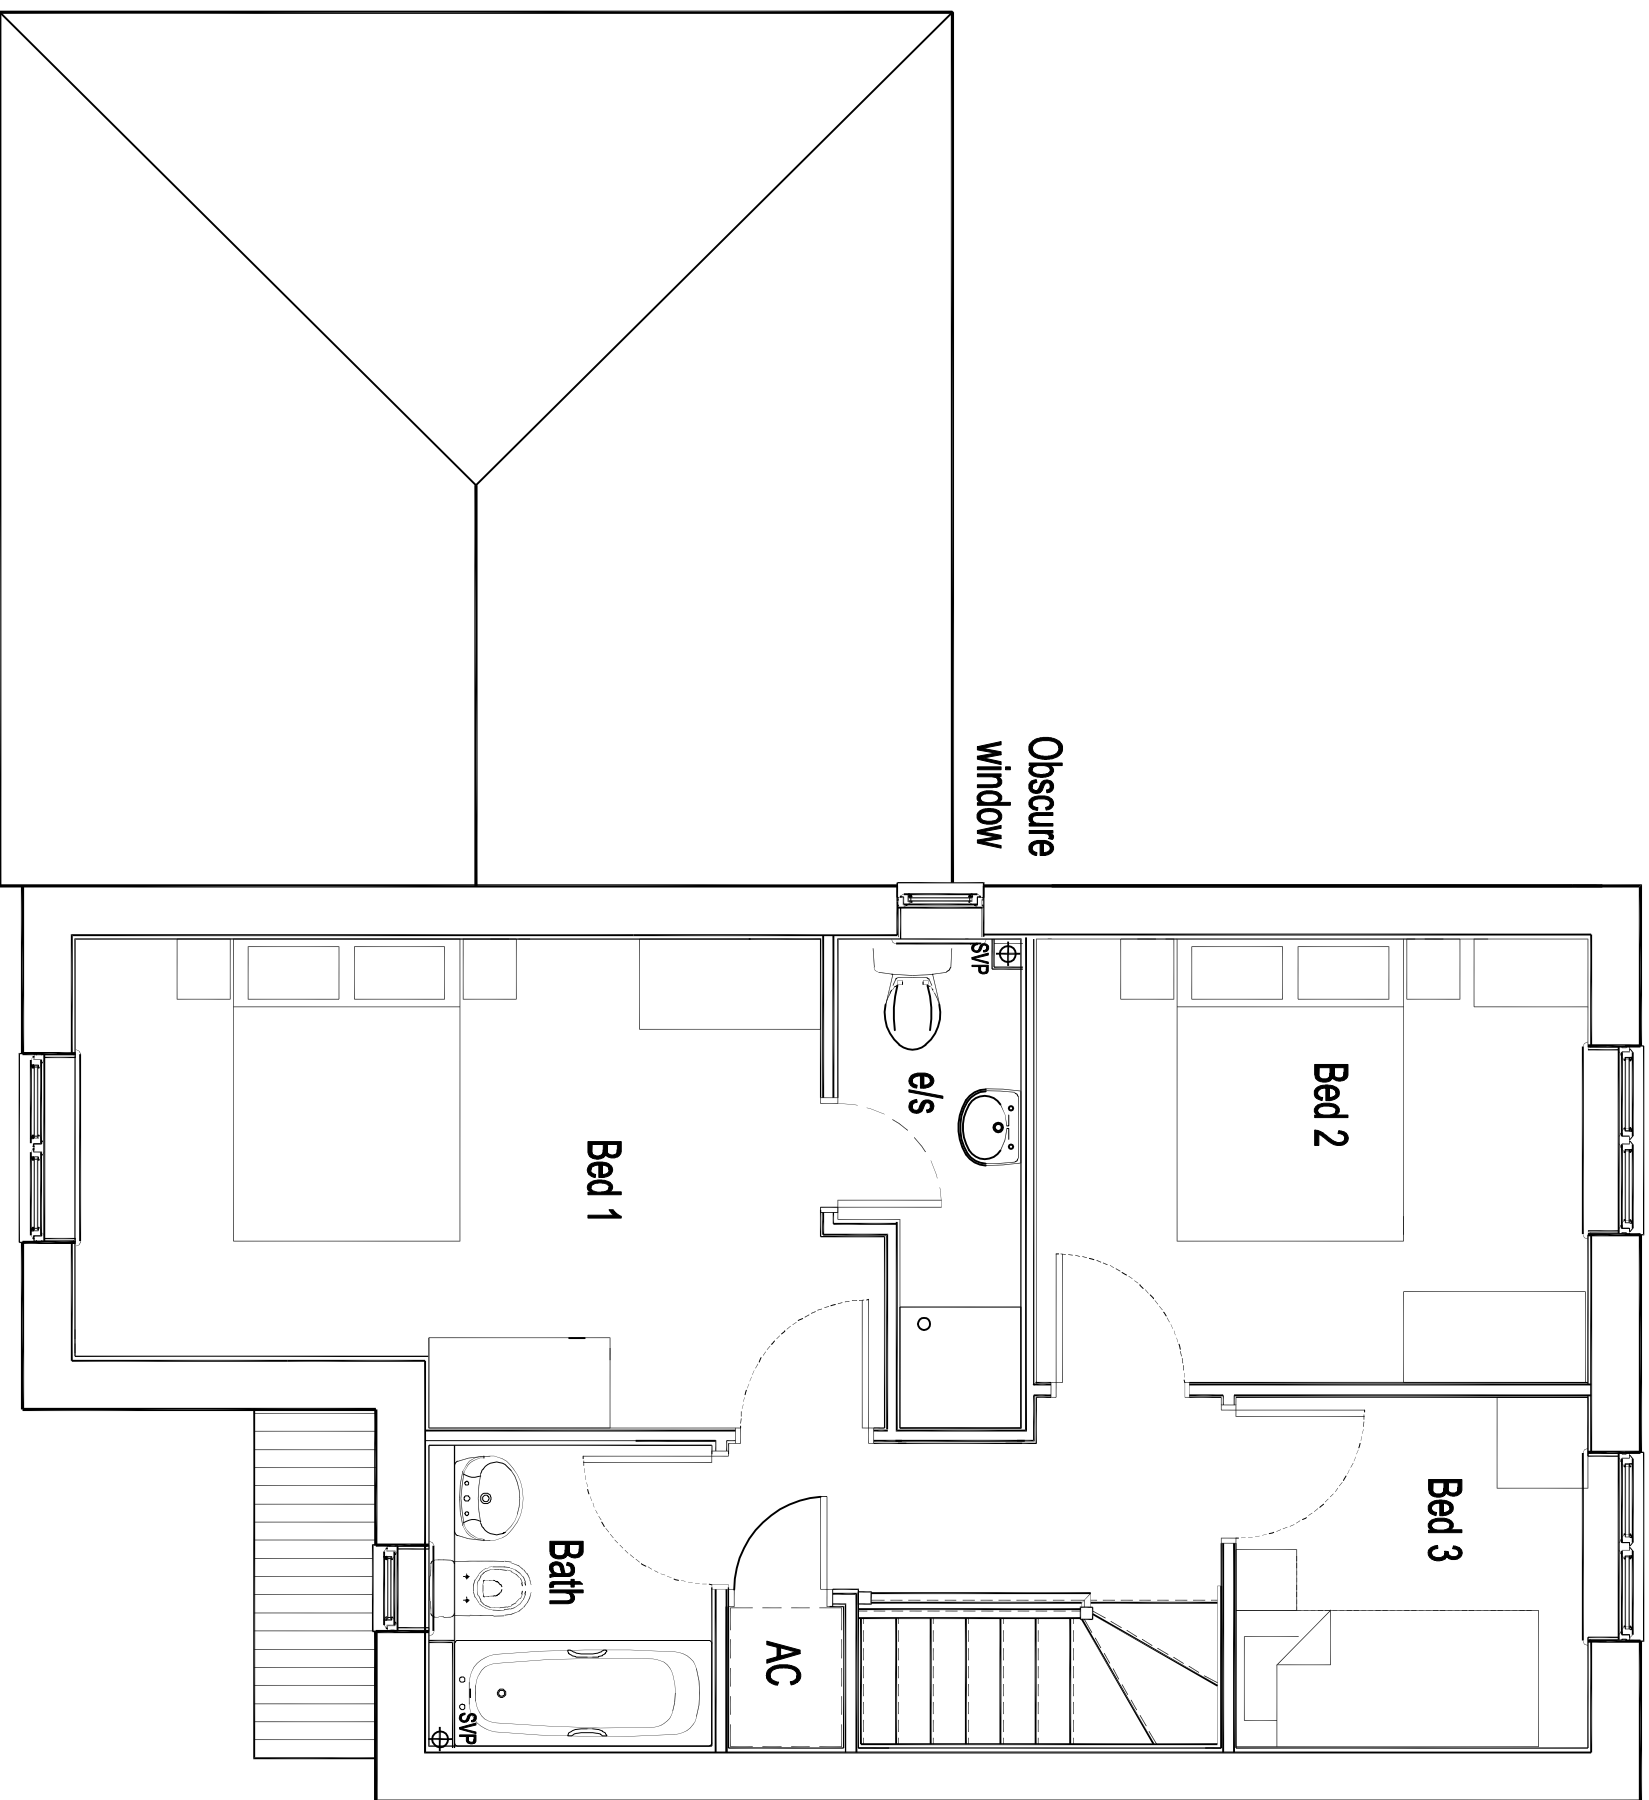

FIRST

Client
MR AND MRS HILL
61 HOLLYBANK LANE
EMSWORTH

Project
PROPOSED DWELLING NORTH OF
61 HOLLYBANK LANE

Title
PROPOSED FLOOR PLANS

PROJECT **DRAWINGS**
01H/10/15 14A
scale date drawn
1:50 @ A1 19.07.2018 SJ

STEPHEN JUPP
CHARTERED
TOWN
PLANNER