


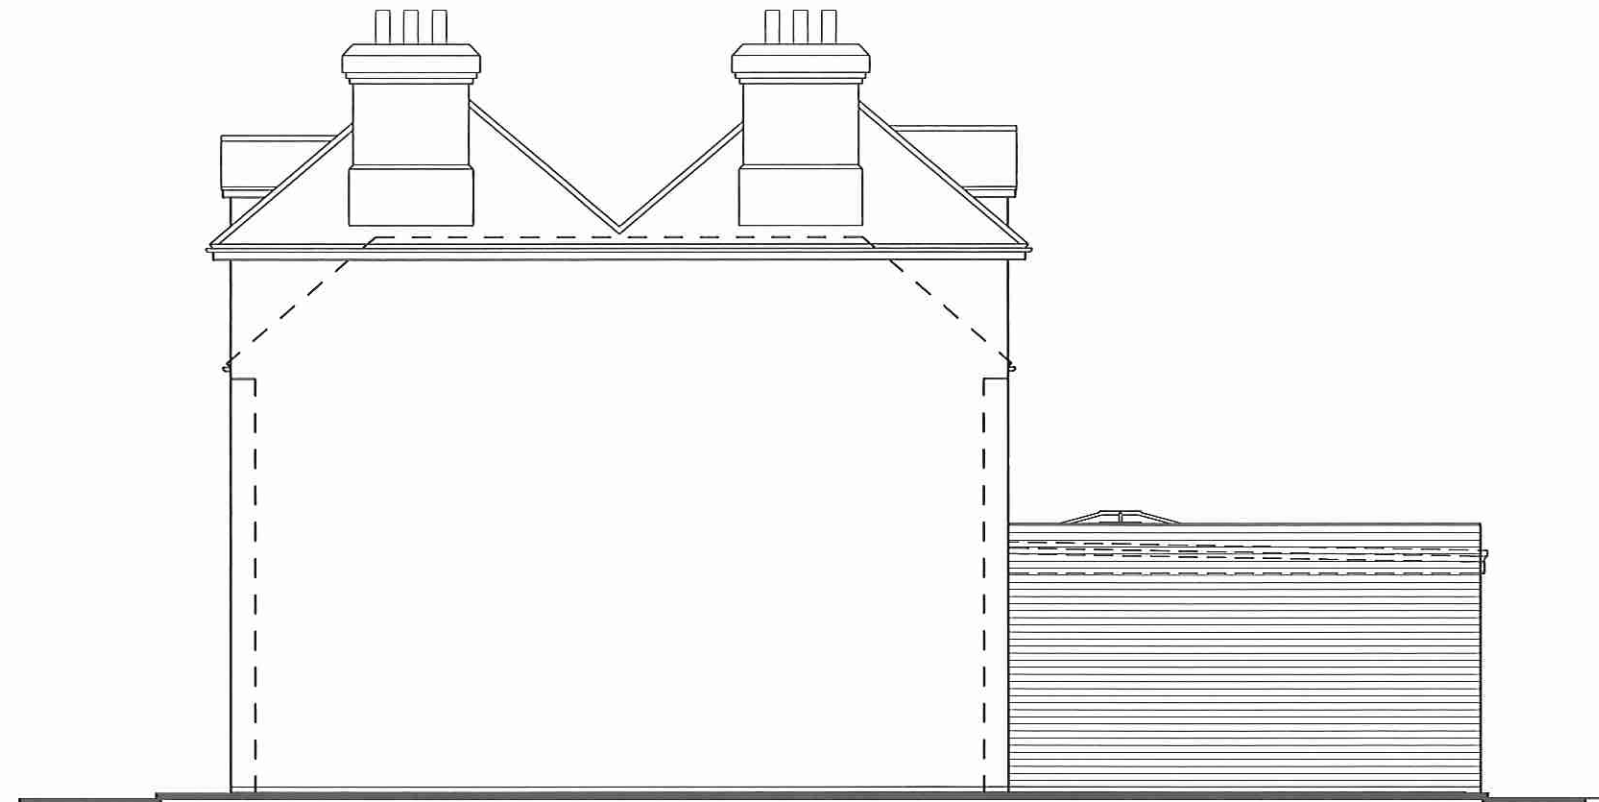


NORTH



WEST



SOUTH

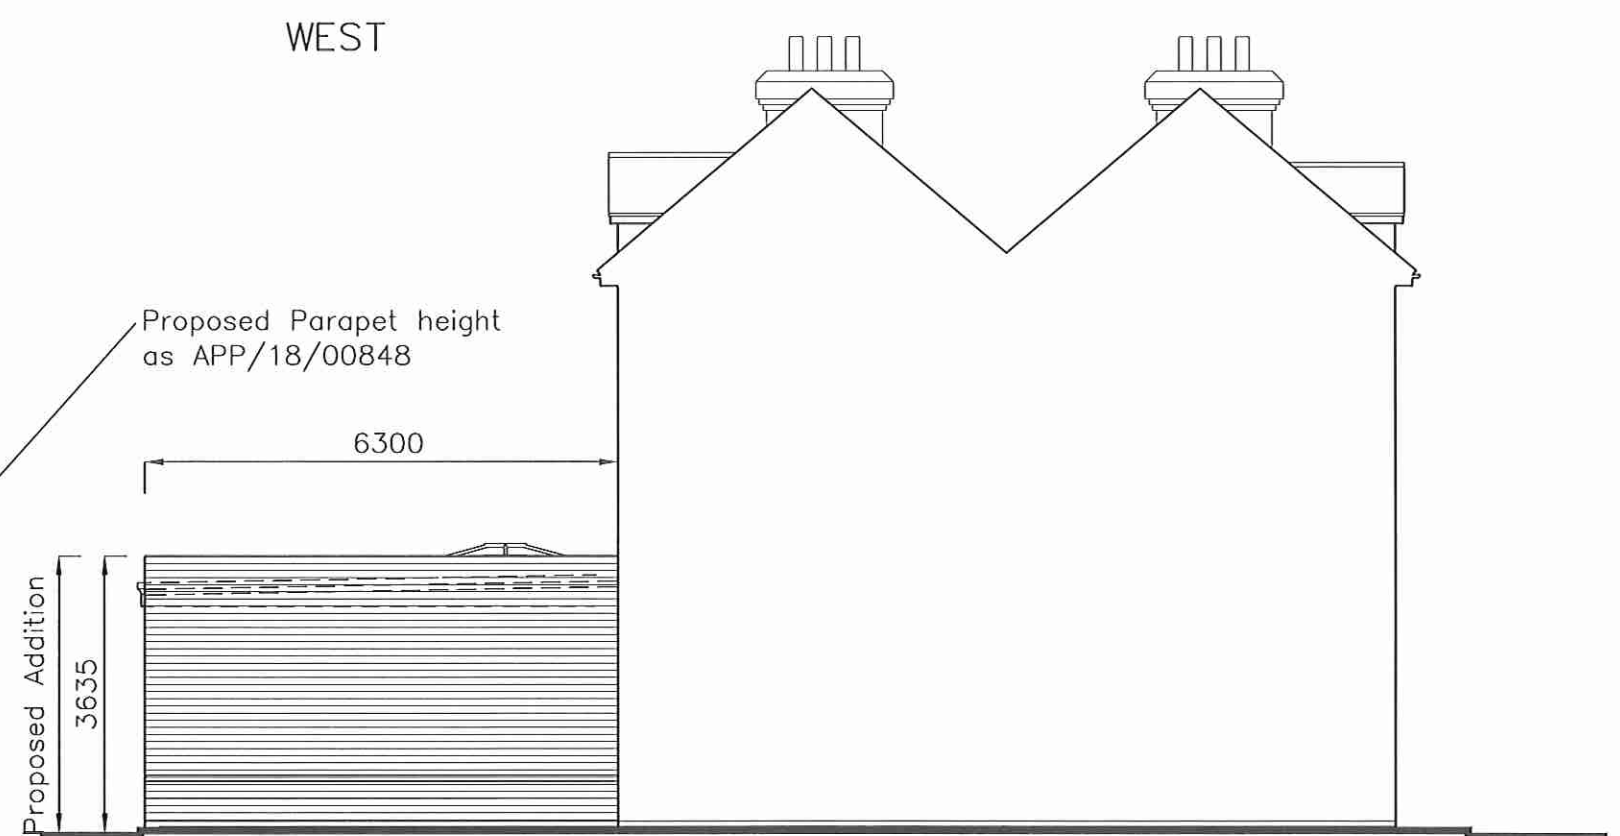

EAST

3m Prior Notification
APP/18/00848

Proposed
Eaves Height
3280

Proposed Parapet height
as APP/18/00848

6300

Proposed Addition
3635

2A Hollow Lane
Hayling Island
Hampshire
PO11 9AA

PROPOSED ELEVATIONS

Revisions a)
b)
c)

CAAD

Critchley Architecture And Design
Contact: 02392 474 919 | info@caad.online

The Old Brewery, 15E South Street, Havant, PO9 1BU



Scale A3 = 1:100
Drawn JHL/SAR
Date 09/04/18

18027-510⁰

10m

20m

30m

40m