

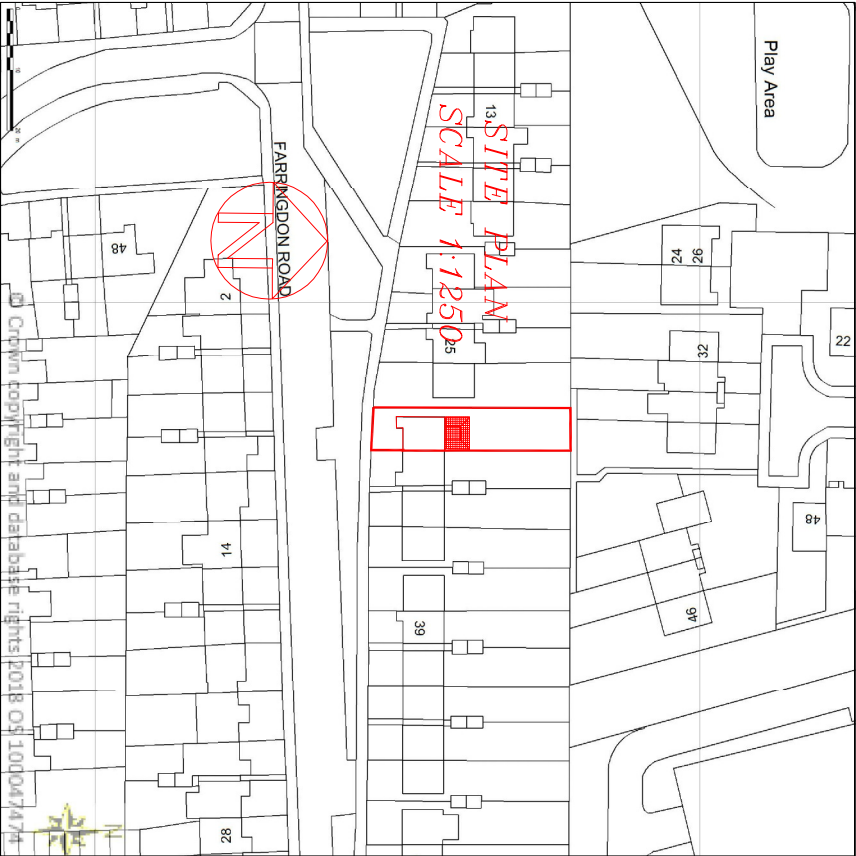
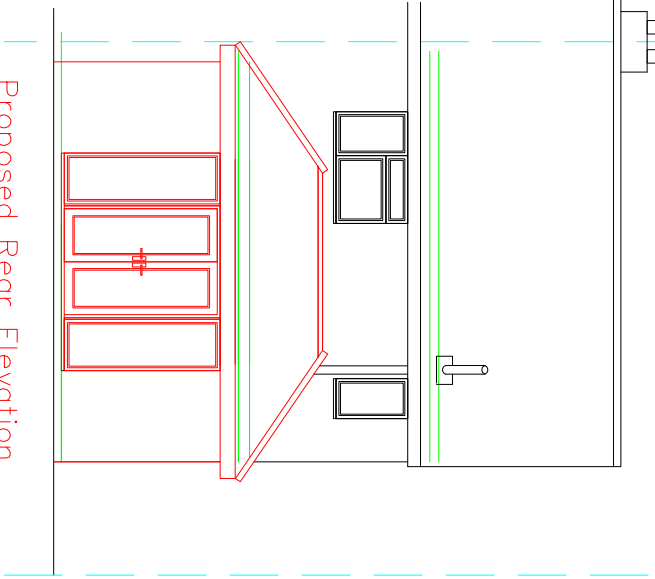
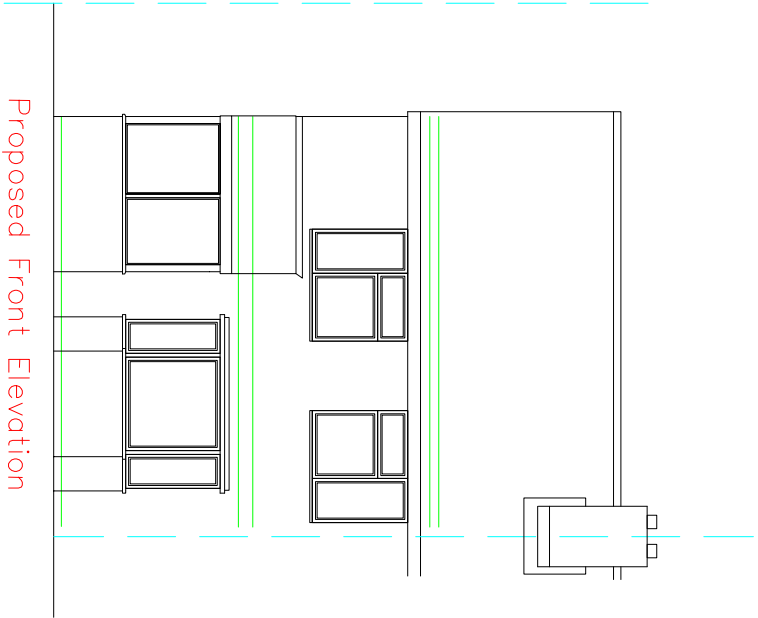


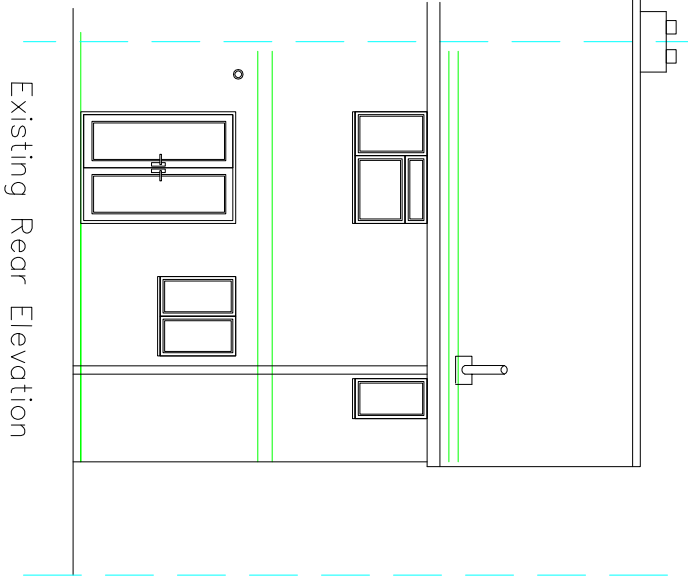

© Crown Copyright Licence number 100047474

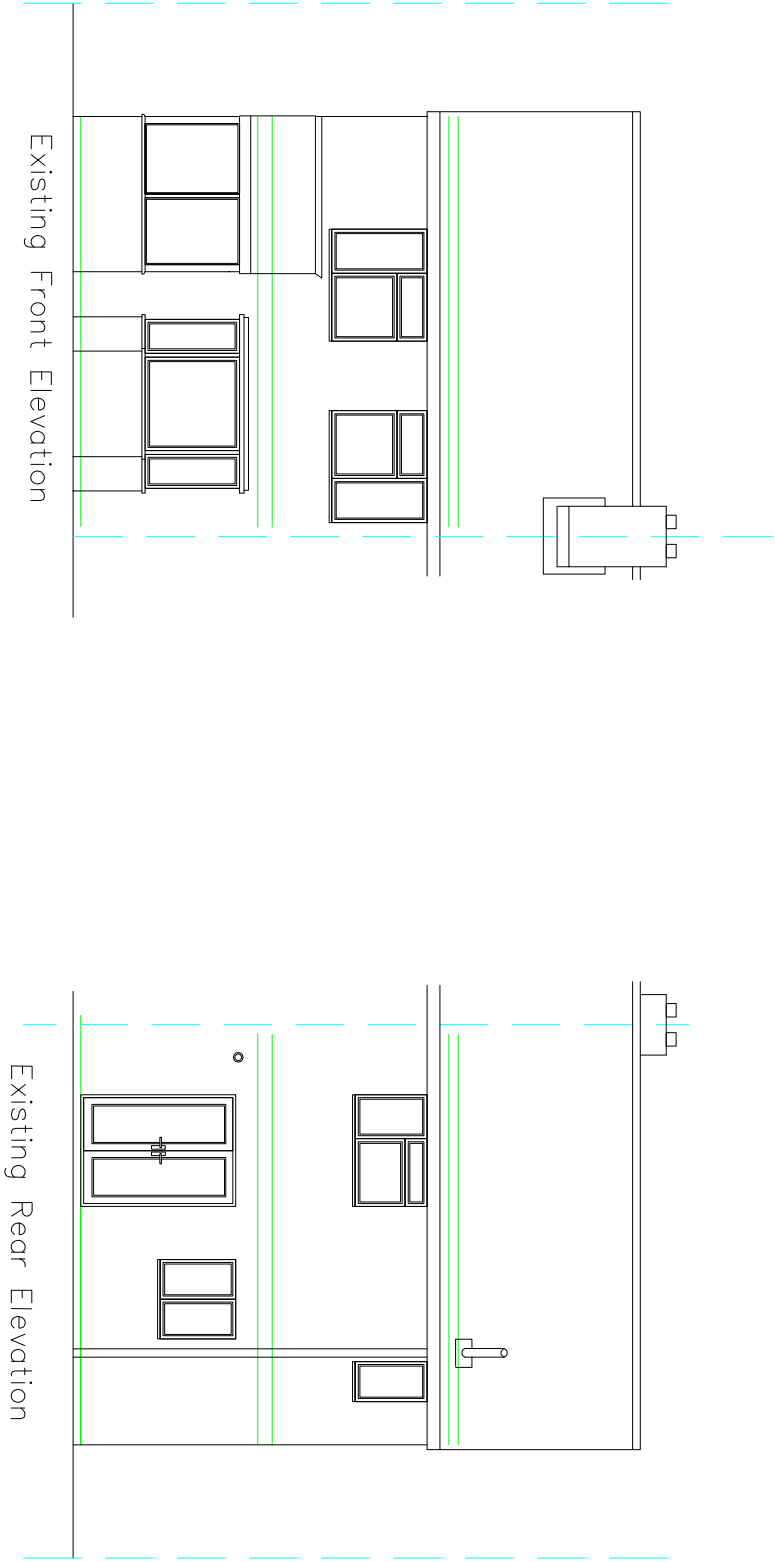

All new materials to
match existing
materials.

MR & MRS HALLITT 29 FARRINGTON RD HAVANT P09 2LP	PERMITTED DEVELOPMENT APPLICATION FOR SINGLE STOREY REAR EXTENSION SCALE 1:50/100/200/1250 DATE 14/2/18
---	--