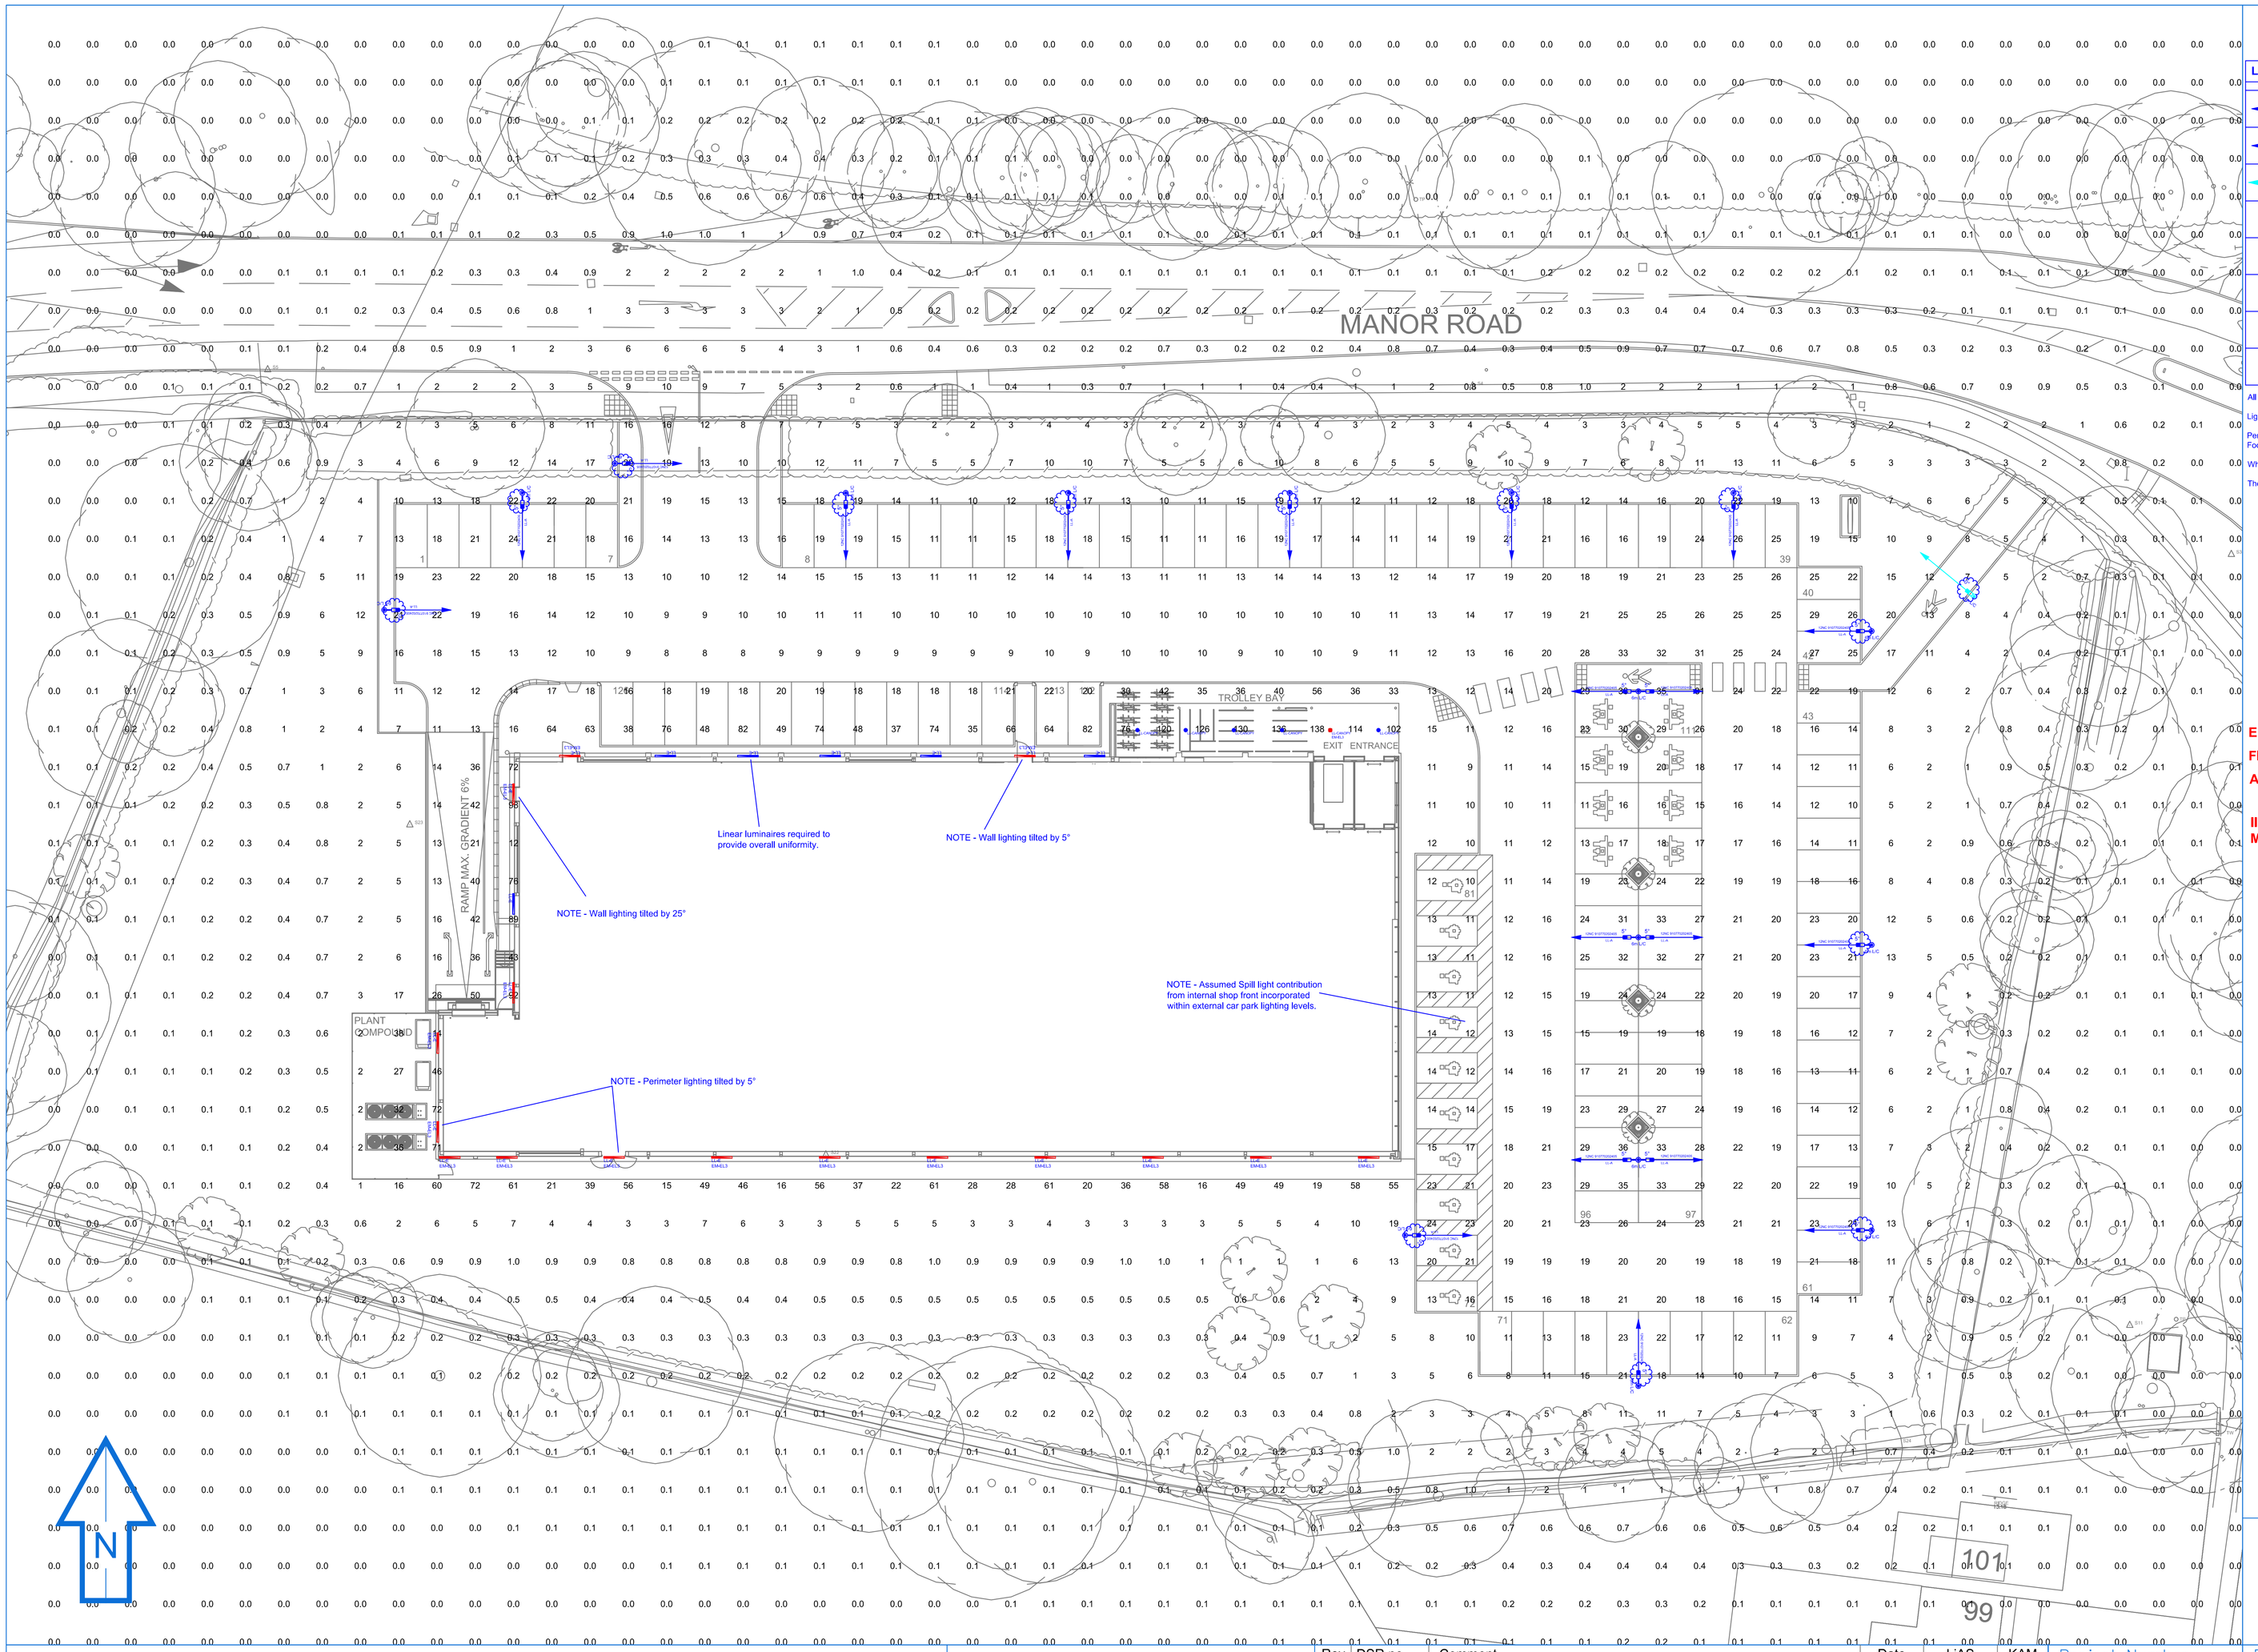



# Key:

| LUMINAIRE LEGEND | | Qtys Lanterns |
|---|---|---|
| 5° 5° 6m L/C | 2 X Philips LumiStreet LED Luminaires and 1 x 6 m Column with 0.5m bracket, Luminaire BGP213 LED40/4/50/740 I DX10 7024 D9 48/60, Lumiark Ref: LL/6M(2) 12NC: 910770202405 | 6 |
| 6m L/C | 1 X Philips LumiStreet LED Luminaire and 1 x 6 m Column with 0.5m bracket, Luminaire BGP213 LED40/4/50/740 I DX10 7024 D9 48/60, Lumiark Ref: LL/6M(1) 12NC: 910770202405 | 13 |
| 5m L/C | 1 X Philips LumiStreet LED Luminaire and 1 x 5 m Column post top mounted, Luminaire BGP213 LED140/4/50/740 I DW50 7024 D9 76 | 1 |
| LL/E | 1 X Philips Pacific 1200mm LED Luminaire Luminaire WY460C LED230/840 PSU WB TC1 L1200, (Luminaire Ref: LL/E) with L/OL adjustable bracket, Luminaire mounted at 5.1m, 12NC: 910925033665 | 6 |
| LL/E EM-EL3 | 1 X Philips Pacific 1500mm LED Luminaire Luminaire WY460C EL3x LED230/840 PSU WB TC1 L1500, (Luminaire Ref: LL/E EM(EL3) with L/OL adjustable bracket Luminaire mounted at 5.1m, 12NC: 910913997331 | 16 |
| LL/CANOPY | 1xPhilips Lockspace Recessed Downlighter DN019B LED20S/840 PSE-E 2 PO GM IP54 front IP43 back, (Luminaire Ref: LL/CANOPY) 12NC: 922704457918 | 5 |
| LL/CANOPY EM-EL3 | 1xPhilips Lockspace Recessed Downlighter DN019B LED20S/840 PSE-E 2 PO GM IP54 front IP43 back, (Luminaire Ref: LL/CANOPY EM-EL3) | 1 |
| | Columns with backplates installed | 14 |

All Lanterns installed at tilt angles indicated adjacent to the luminaire positions shown on the drawing.

Lighting levels based on spill light contribution from the stores sales area.

Perimeter lighting to be considered by client including any emergency lighting requirements. Footpaths/Stairs/Ramps not considered in these proposals.

Where required Lighting columns should be protected by barriers from vehicle impact damages.

These lighting values do not take into account any obstructions from trees, vehicles, objects etc.

**EMERGENCY LUMINAIRES POSITIONED NEAR ASSUMED FINAL EMERGENCY EXIT DOORS, CONTRACTOR TO ADVISE IF THESE REQUIRE FURTHER REVISION.**

**Illuminance Values for Horizontal Spill Light at 0m. Maintenance Factor of 1.**


PHILIPS

Philips Lighting UK Limited
Philips Centre, Guildford Business Park,
Surrey, GU2 8XG
Registered in England No.291612
Telephone 0845 6011283


Notes:

1) Unless agreed otherwise, the lighting proposal produced by the Lighting Application Specialist (LiAS) team of Philips Lighting UK&I is not intended for construction purposes, as it does not take into account the elimination of health and safety risks at this stage. For further details please refer to sheet number **DWG 00**

2) Do not scale for this drawing

**PROPOSAL**
(NOT FOR CONSTRUCTION)

| Rev | DSR no. | Comment | Date | LiAS | KAM |
|---|---|---|---|---|---|
| 4 | D-0 | New Site Drawing | 26/02/18 | HSR / AGG | JW |

Project Number
0

Scale & Sheet Size
1:250 @ A1

Sheet No
DWG 01

Project Name
LiDL Hayling Island Carpark

Drawing Name
PROPOSED LIGHTING LAYOUT