


HAVANT BOROUGH COUNCIL
DEVELOPMENT CONTROL
02 MAY 2018
RECEIVED

6 Wisteria Gardens, Havant, PO9 2FJ.

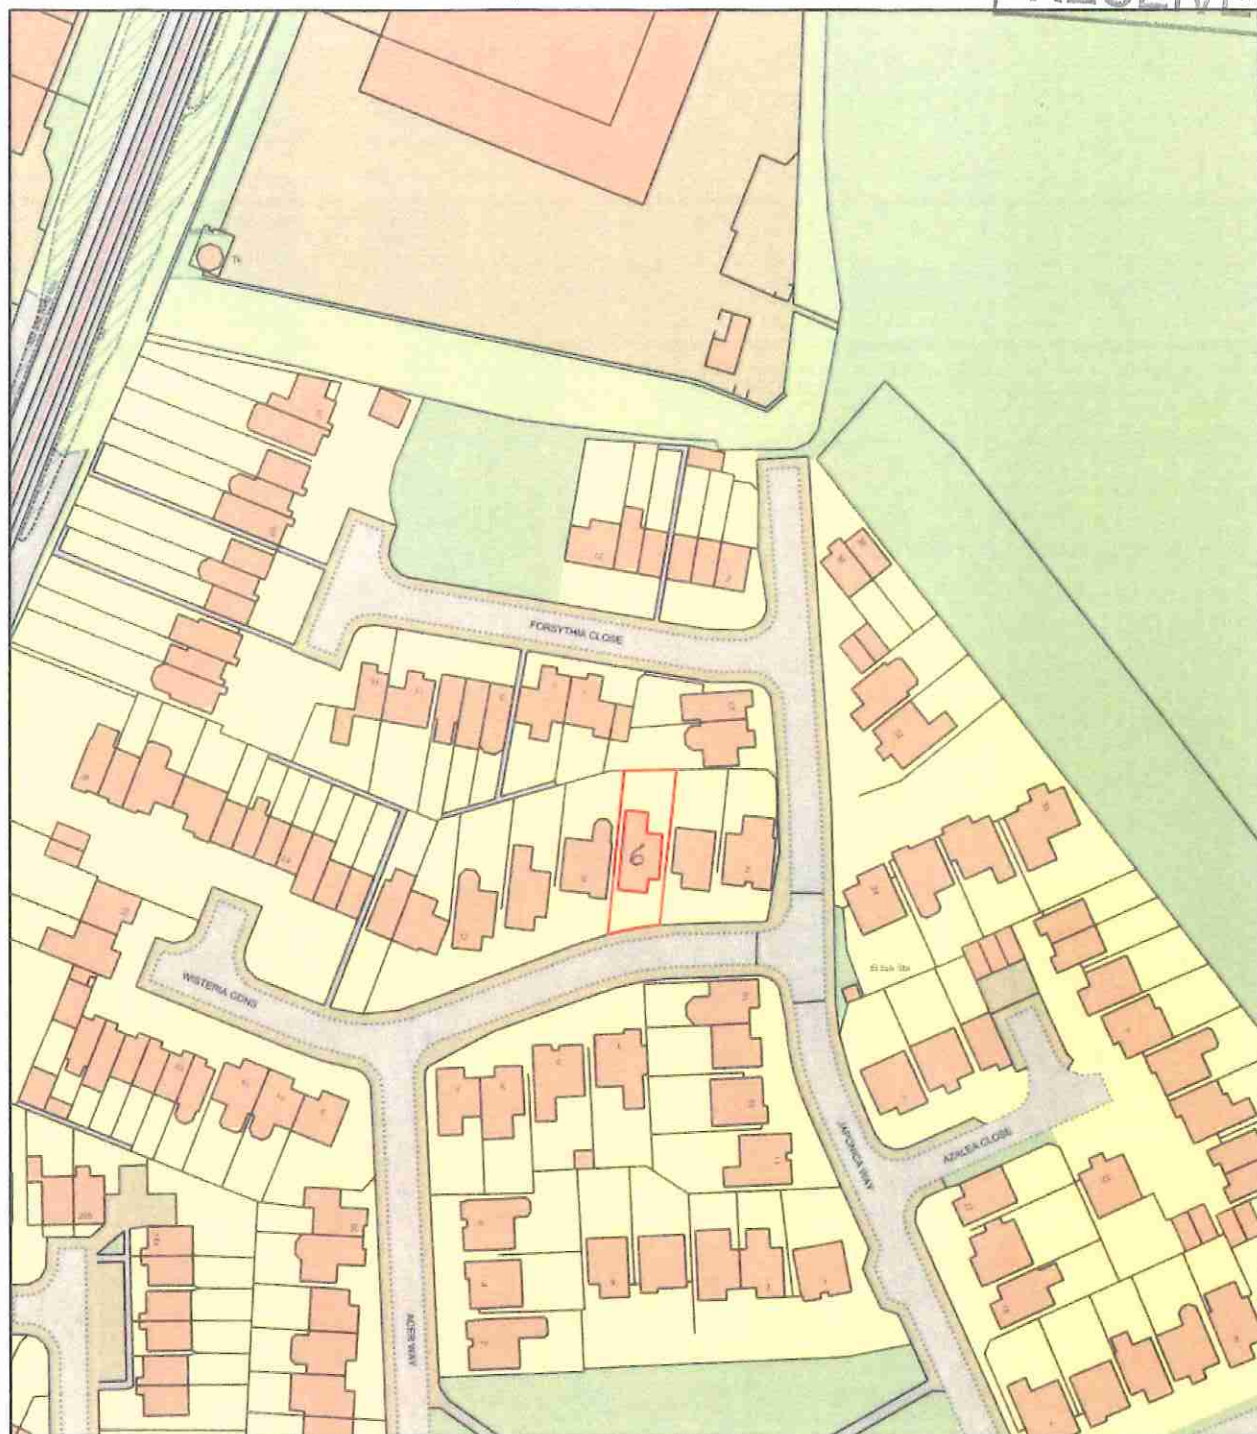

0 50
Metres



Date Produced: 01 May 2018

Scale: 1:1250 @ A4

Drawing N-001.