


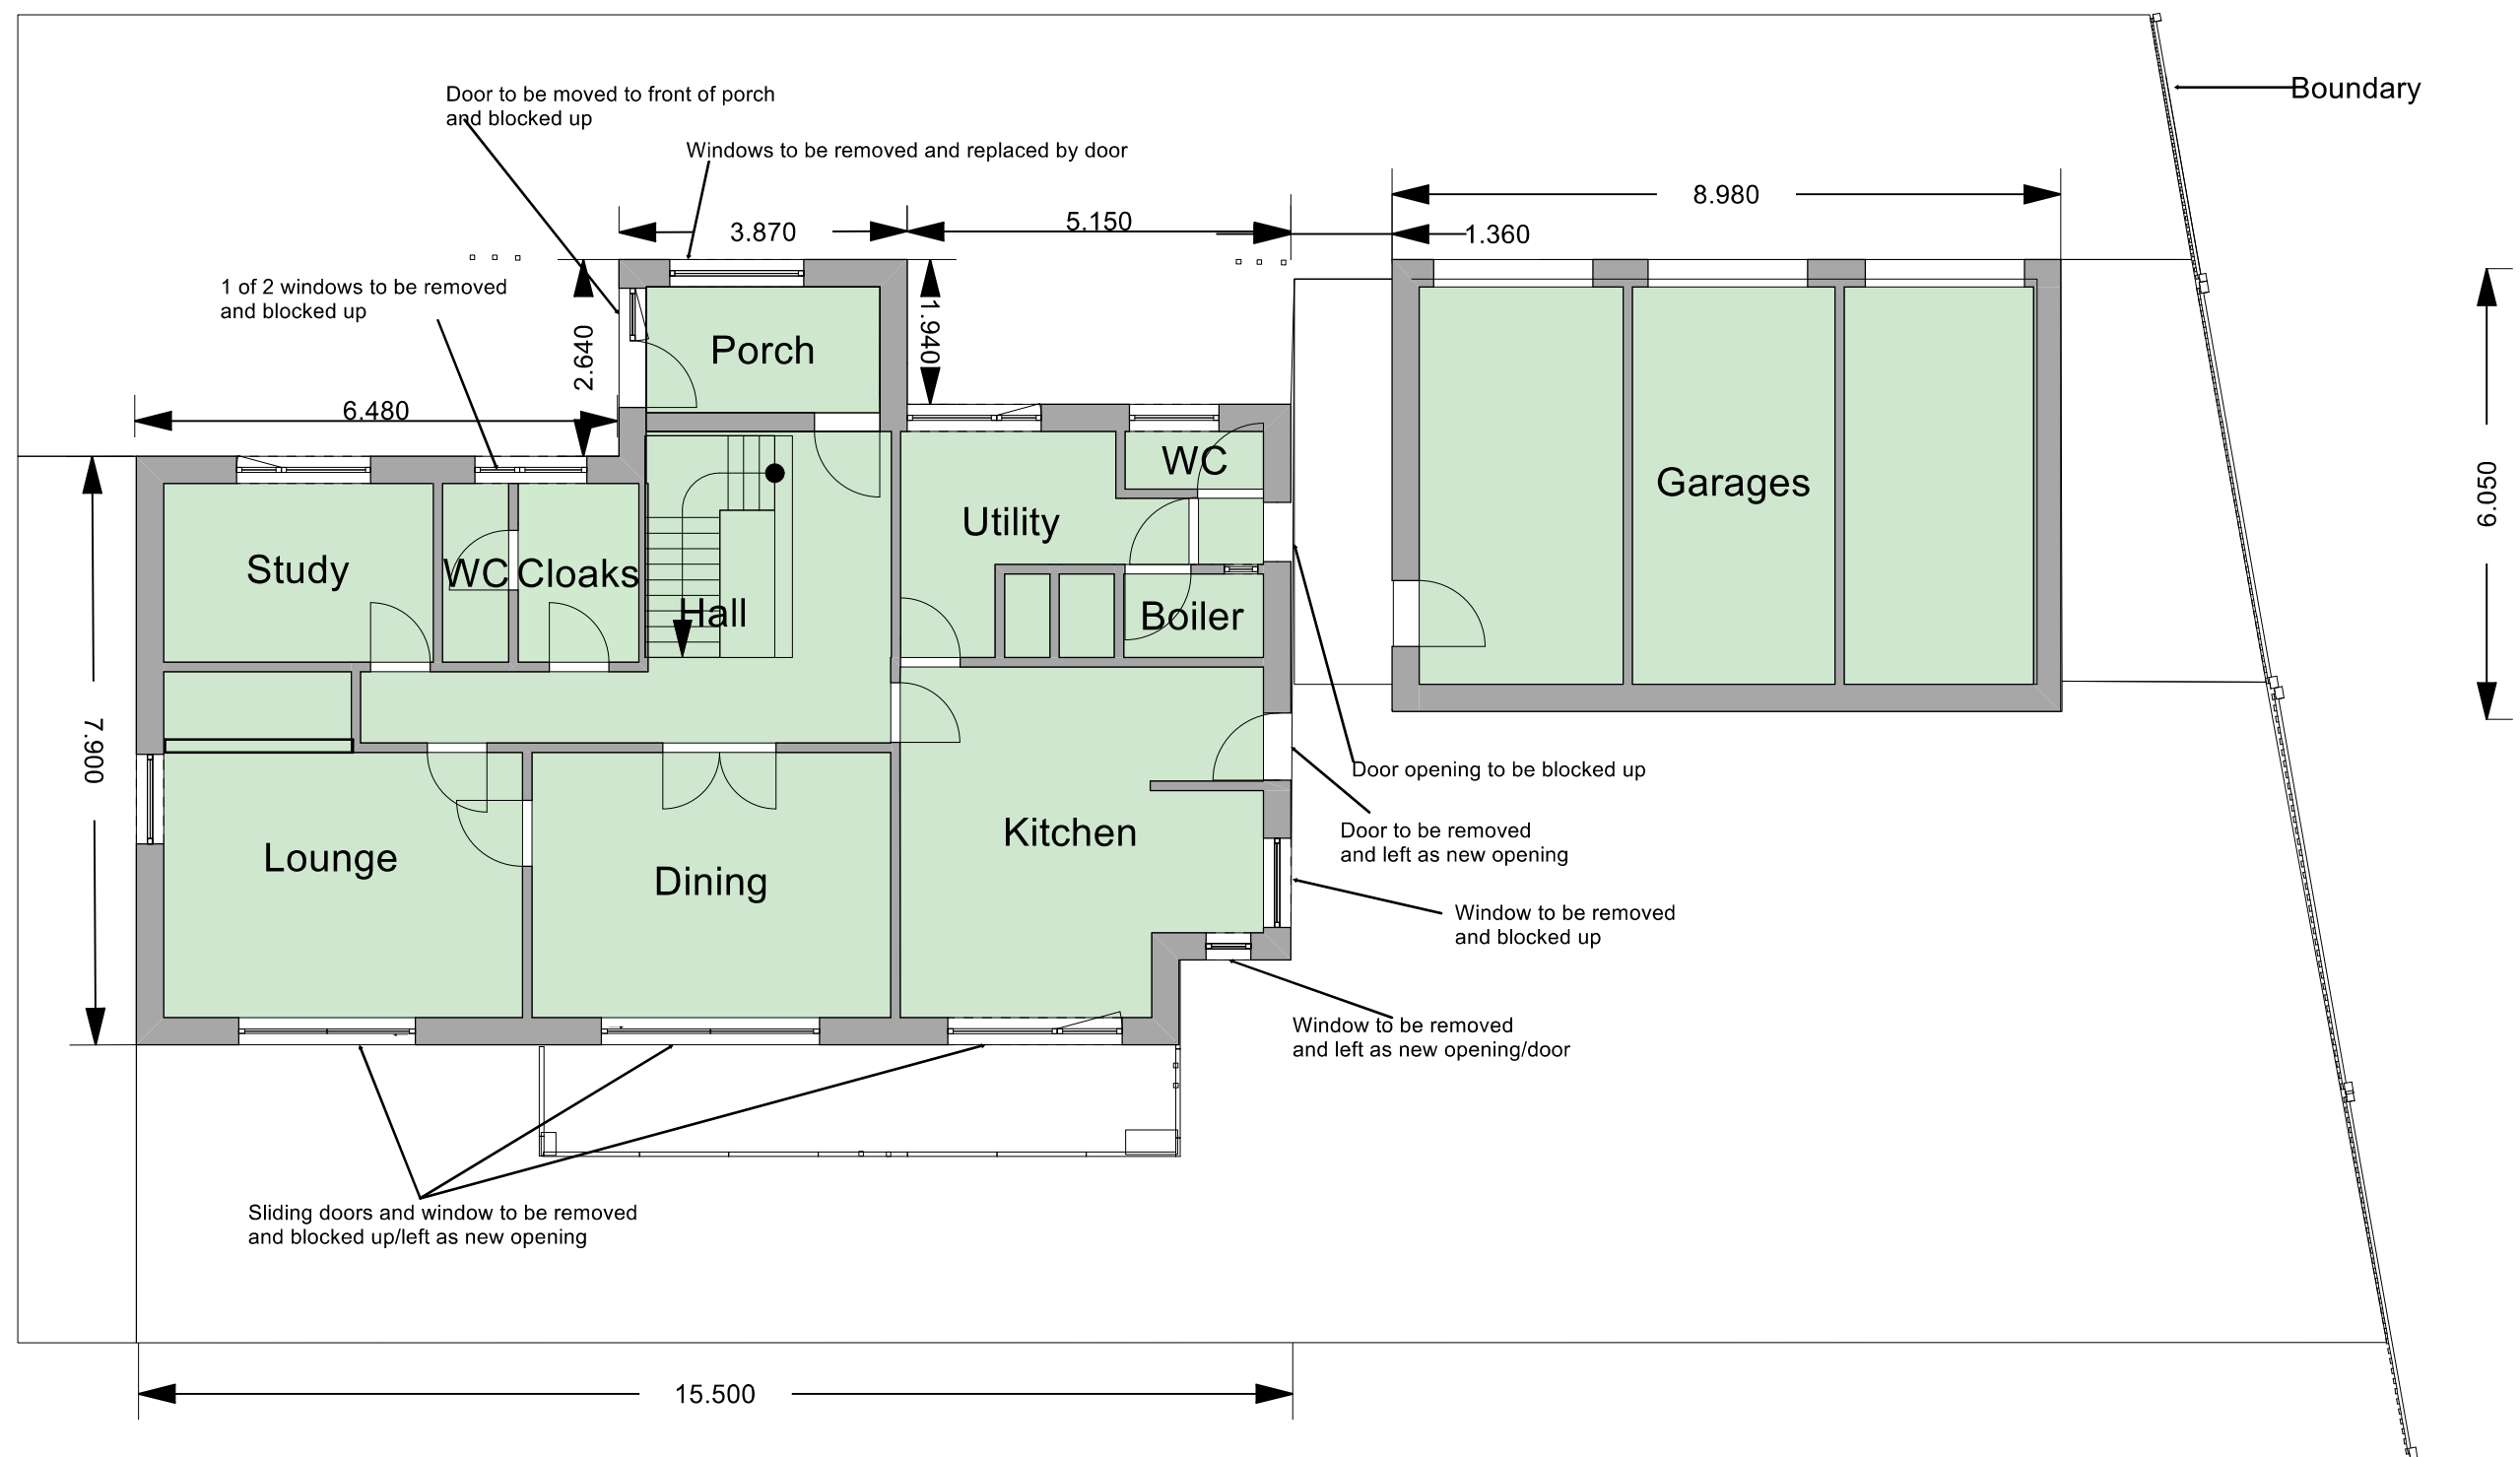

Winterlake Remodel-existing-elevations
Floor Plan-Ground Floor
KLW
26/04/2018
1:100 A3 Landscape