


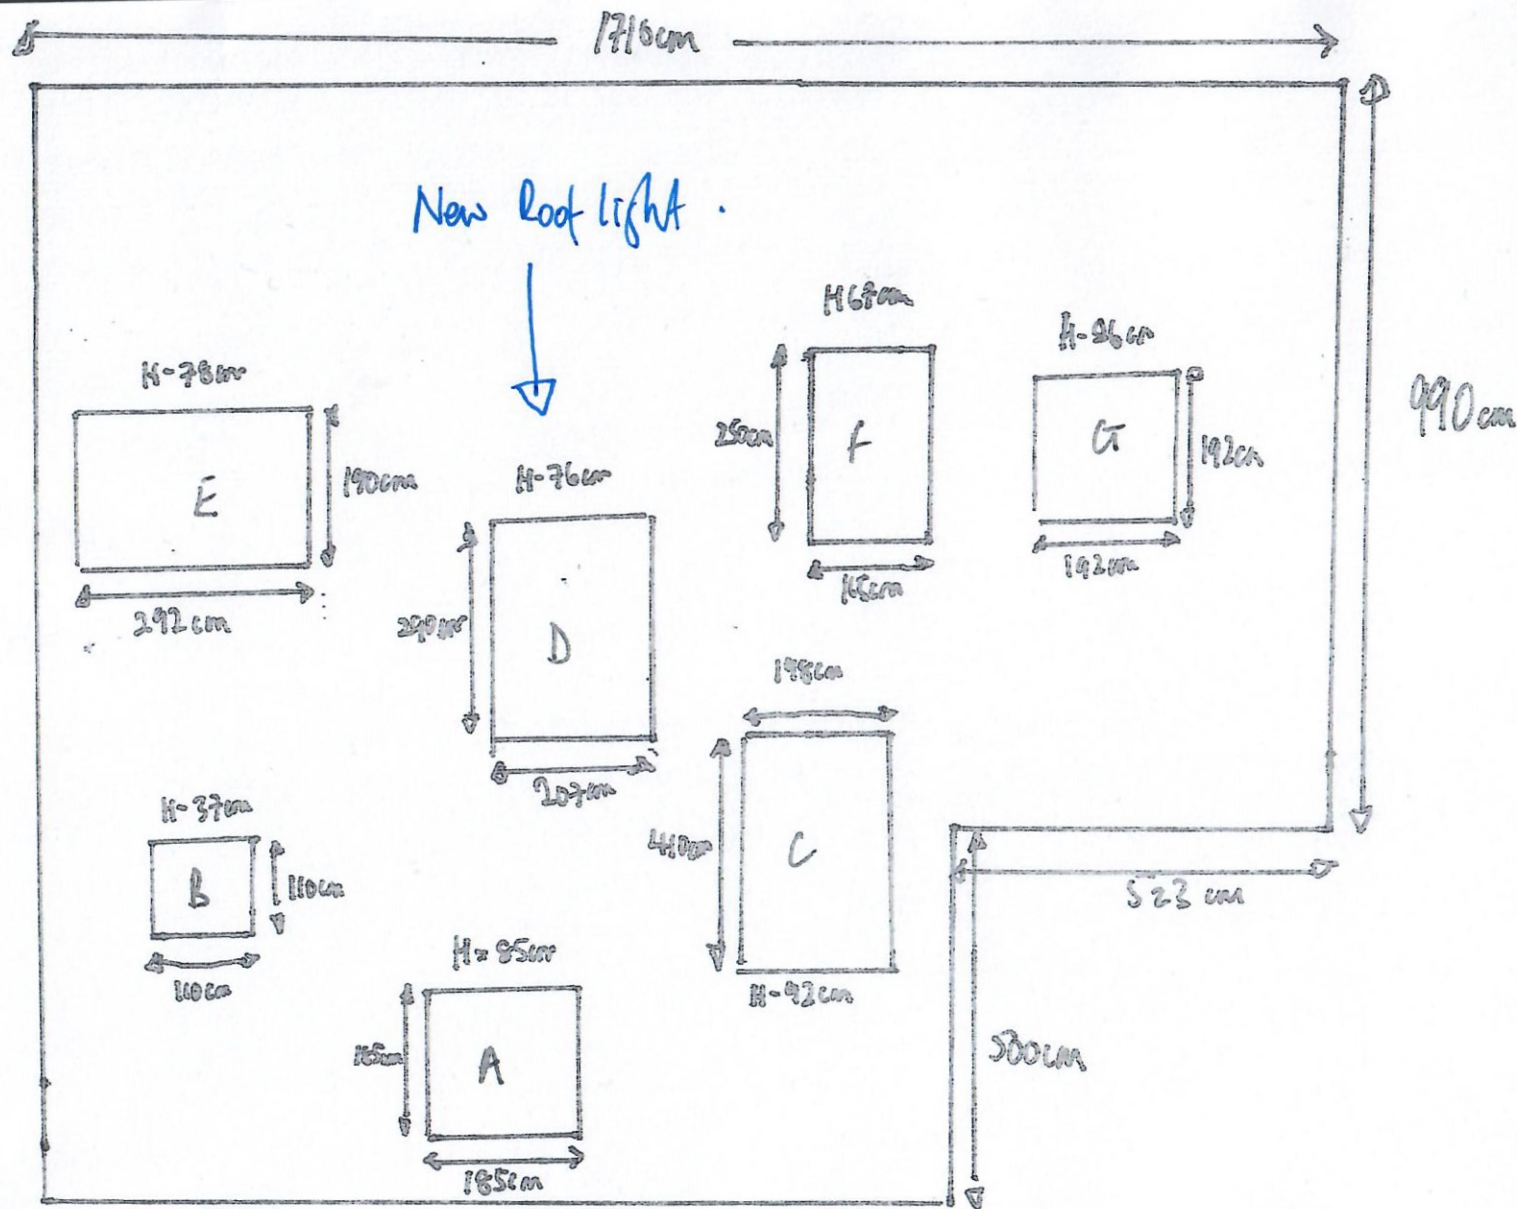

Roof plan - 14 LEIGH ROAD  
 MARKED WITH ALL LANTERNS