





EXISTING ELEVATION

Scale 1:50 @ A1

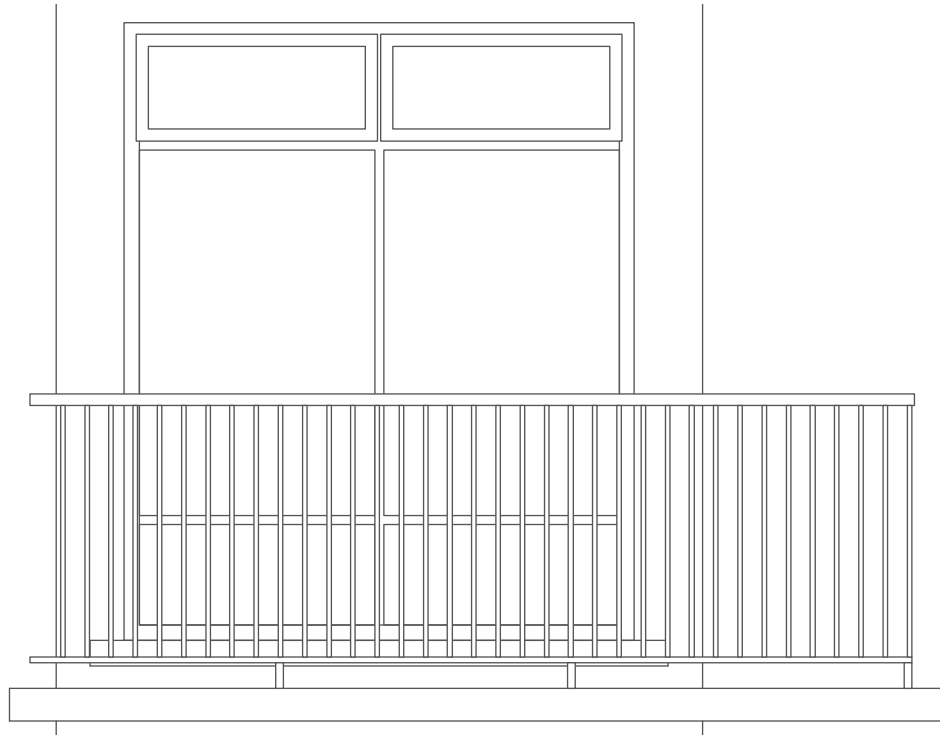

EXISTING BALCONY RAILING TYPE 1

Scale 1:25 @ A1

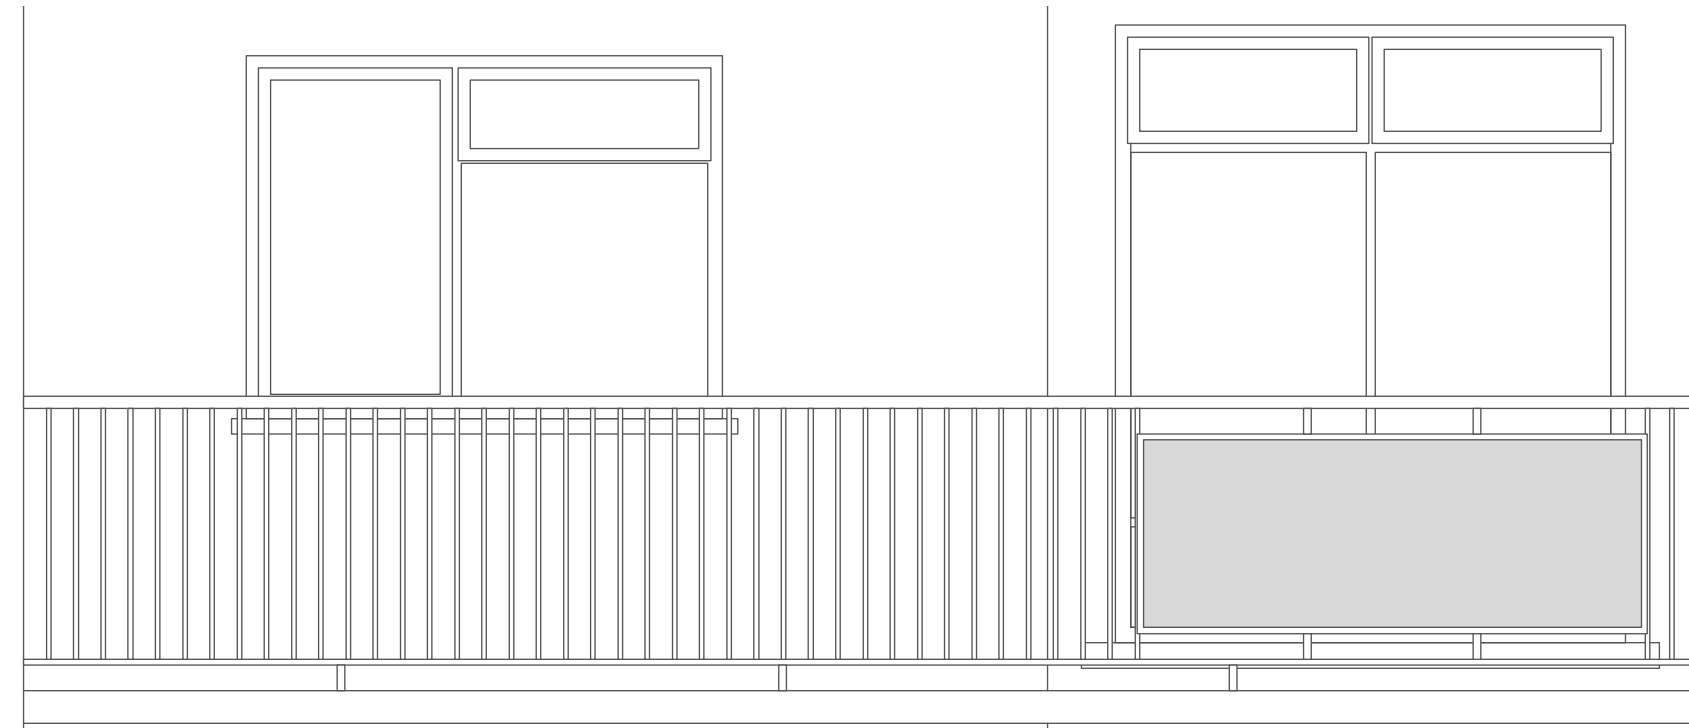

EXISTING BALCONY RAILING TYPE 2

Scale 1:25 @ A1



PICTURES OF THE EXISTING BALCONIES



EXISTING ELEVATIONS: ELEVATION 1 VICTORIA ROAD (BLOCK 138-160)



Scale 1:50 @ A1



Chartered Architects
Chartered Building Surveyors
Interior Designers
CDM Services

3 GP Centre, Yeoman Road,
Ringwood, Hampshire, BH24 3FF
+44 (0)1425 472 833
www.kendallkingscott.co.uk

Project
Balcony Replacement Works

Client
The Guinness Partnership

Scale
1:50

Paper Size
A1

Filename
180641.vwx

Date
31/08/18

Drawn
EN

Checked
AL

Status
PLANNING

Rev Date By Ap Note

Drawing Title
Existing Elevations: Elevation 1
Victoria Rd Emsworth (Block 138-160)

Project Number
180641

Revision
1300

180641 1300 P01

Date
31/08/18

Drawn
EN

Checked
AL

Status
PLANNING

Check all dimensions and levels on site

Only to be used for the site for which designed. The electronic transmission of design information contained in this drawing is correct and reliable as far as the user is concerned. The user is responsible for the accuracy of the information and the user is responsible for the accuracy of the information and the user is responsible for the accuracy of the information.