


Third Angle Projection

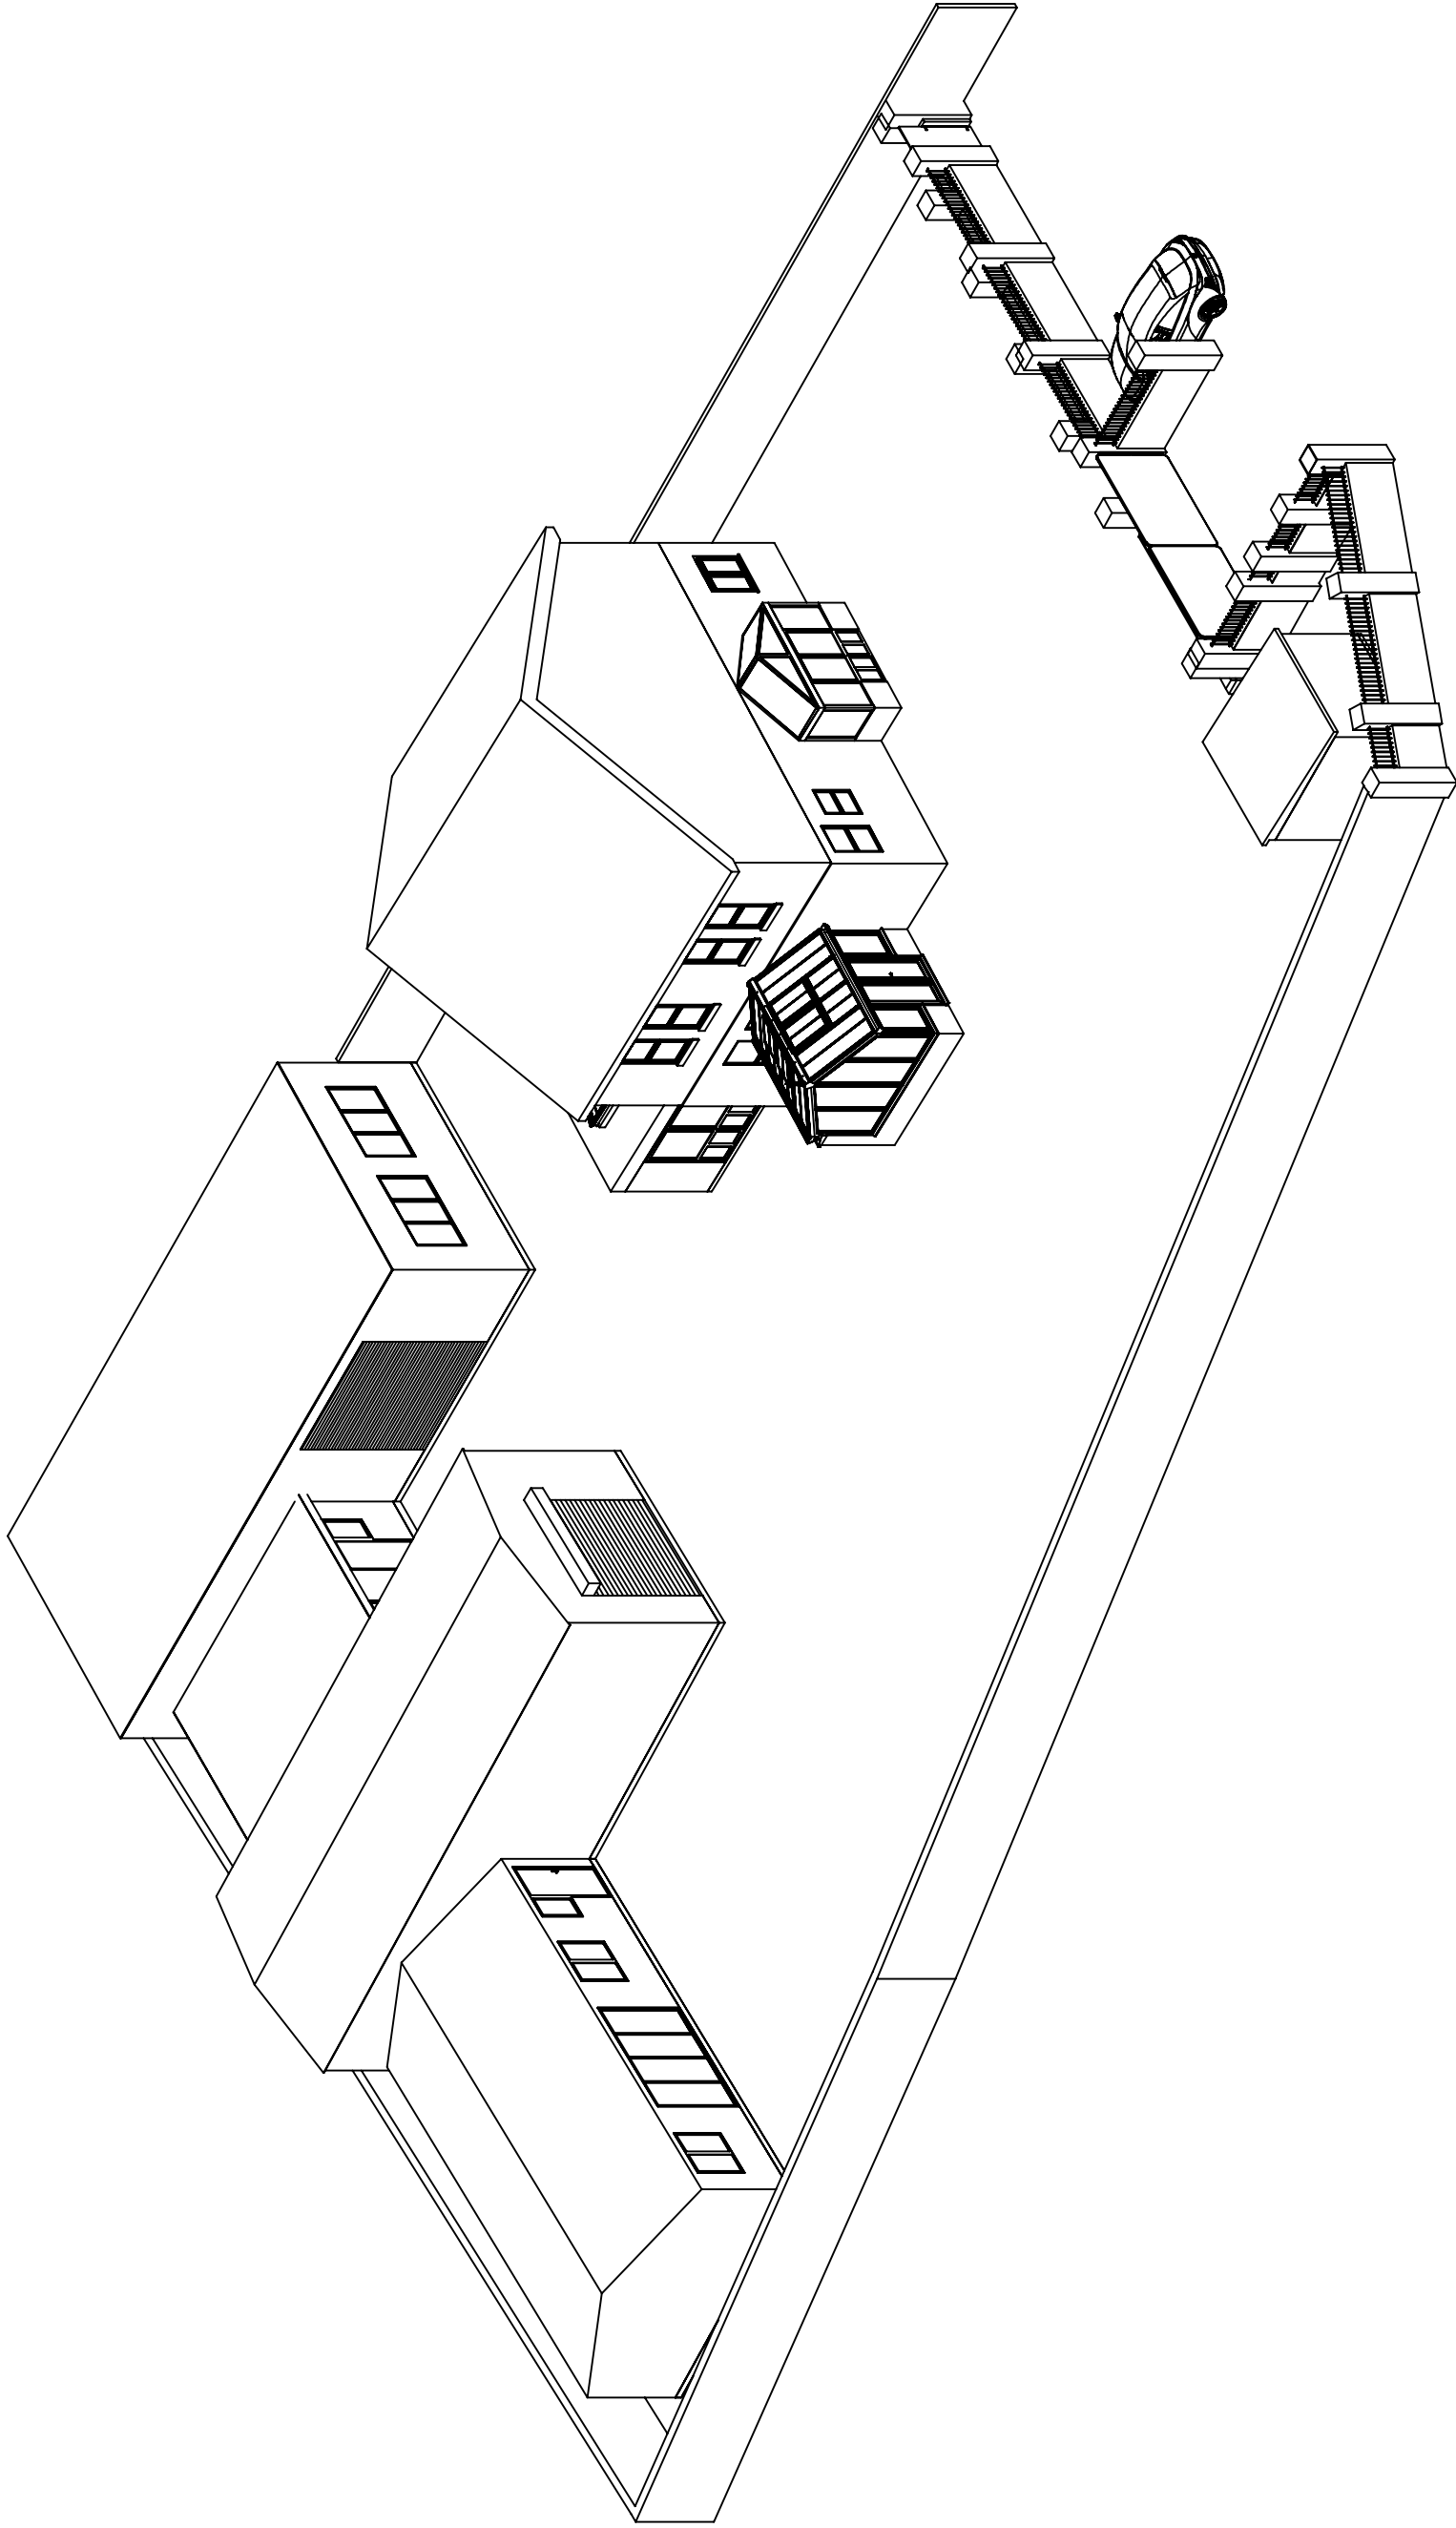

		TITLE		Proposed Site Marston & Langer Site 6 Seagull Lane, Emsworth, PO10 7QH	
DRAWN	DATE	SCALE	DWG NO.		
NBA	1/5/18	1:150	Sheet 6 of 12 - Rev-B	A3	
CHECKED	CHECKED	CUSTOMER / ORDER NO.		Mr N Bashford	

This drawing is copyright and the property of Marston & Langer. It must not be copied (in whole or in part), used for manufacture or otherwise disclosed without prior written consent of the company. Any copies of this drawing made by any method must also include a copy of this legend. © Marston & Langer 2018 (is a trading name of Alitex Limited).