


HAVANT BOROUGH
COUNCIL
17 AUG 2018
RECEIVED

Do not scale.


Existing materials;
Walls;
Render.
Doors & Windows;
uPVC Double glazed white.
Rain water goods black, fascias
White.
Roofs
Pitched concrete double roman.
Proposed;
To match existing.



South
Elevation

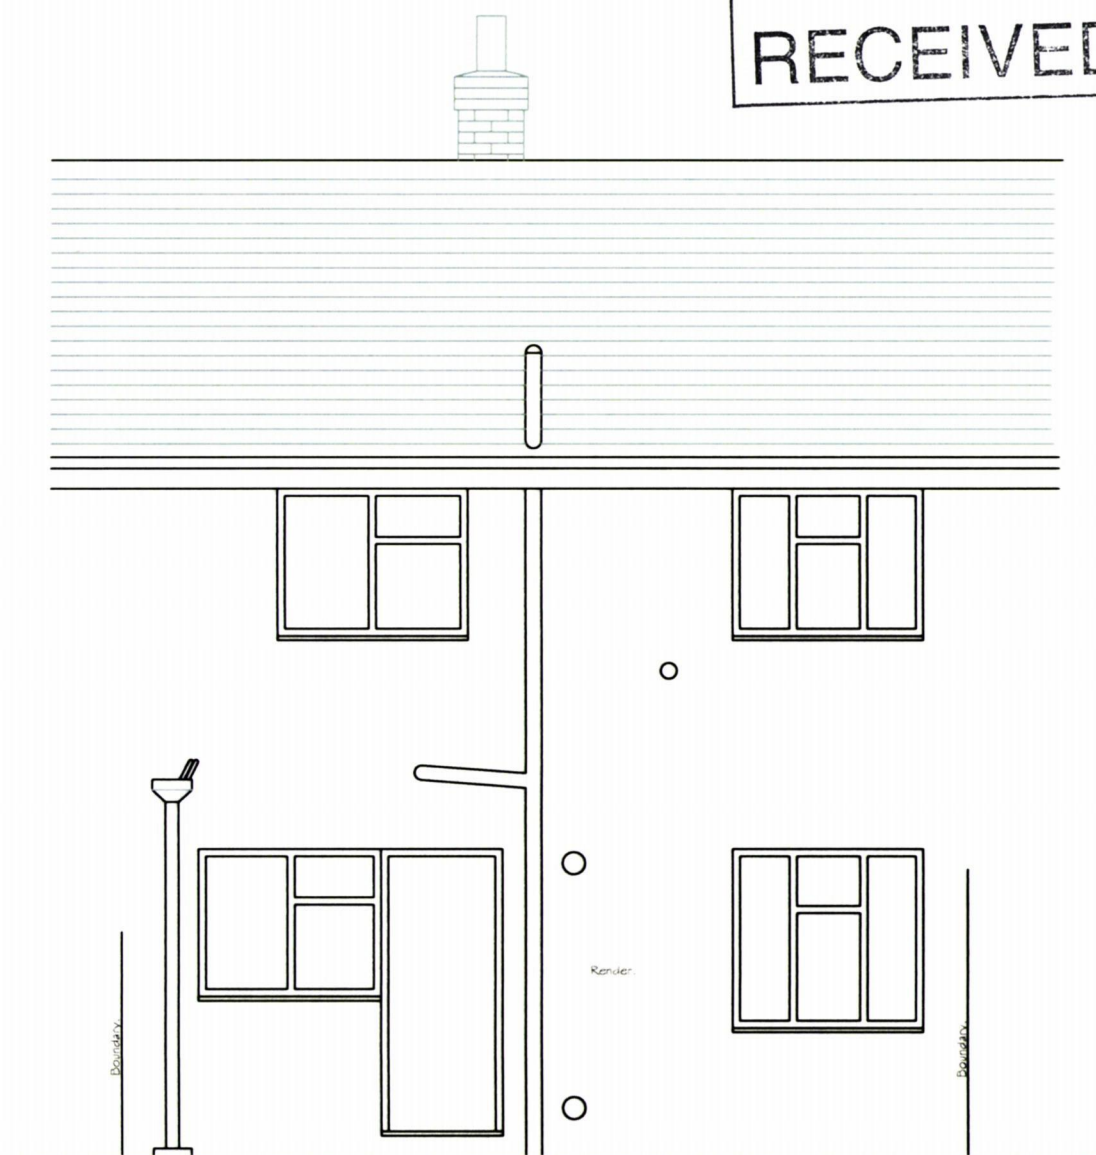

North
Elevation

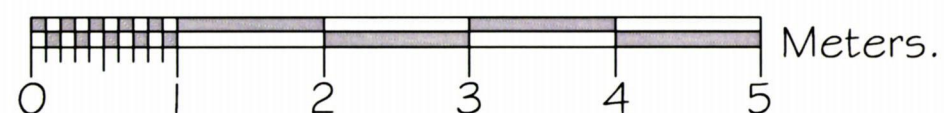

Job Title Mr & Mrs Hooper, 28, Finchdean Road, Hampshire, PO9 4AA.	Scale 1:50	Date Aug' 18
	Drawn R.K.	checked --
 Millbrook HEALTHCARE Millenium House, 2A Sunrise Business Park, Higher Shaftesbury Road, Blandford, Dorset, DT11 8ST Tel; 03330 030 010.	Drawing Title Existing Elevations.	
	Drawing No. 001	Rev --