


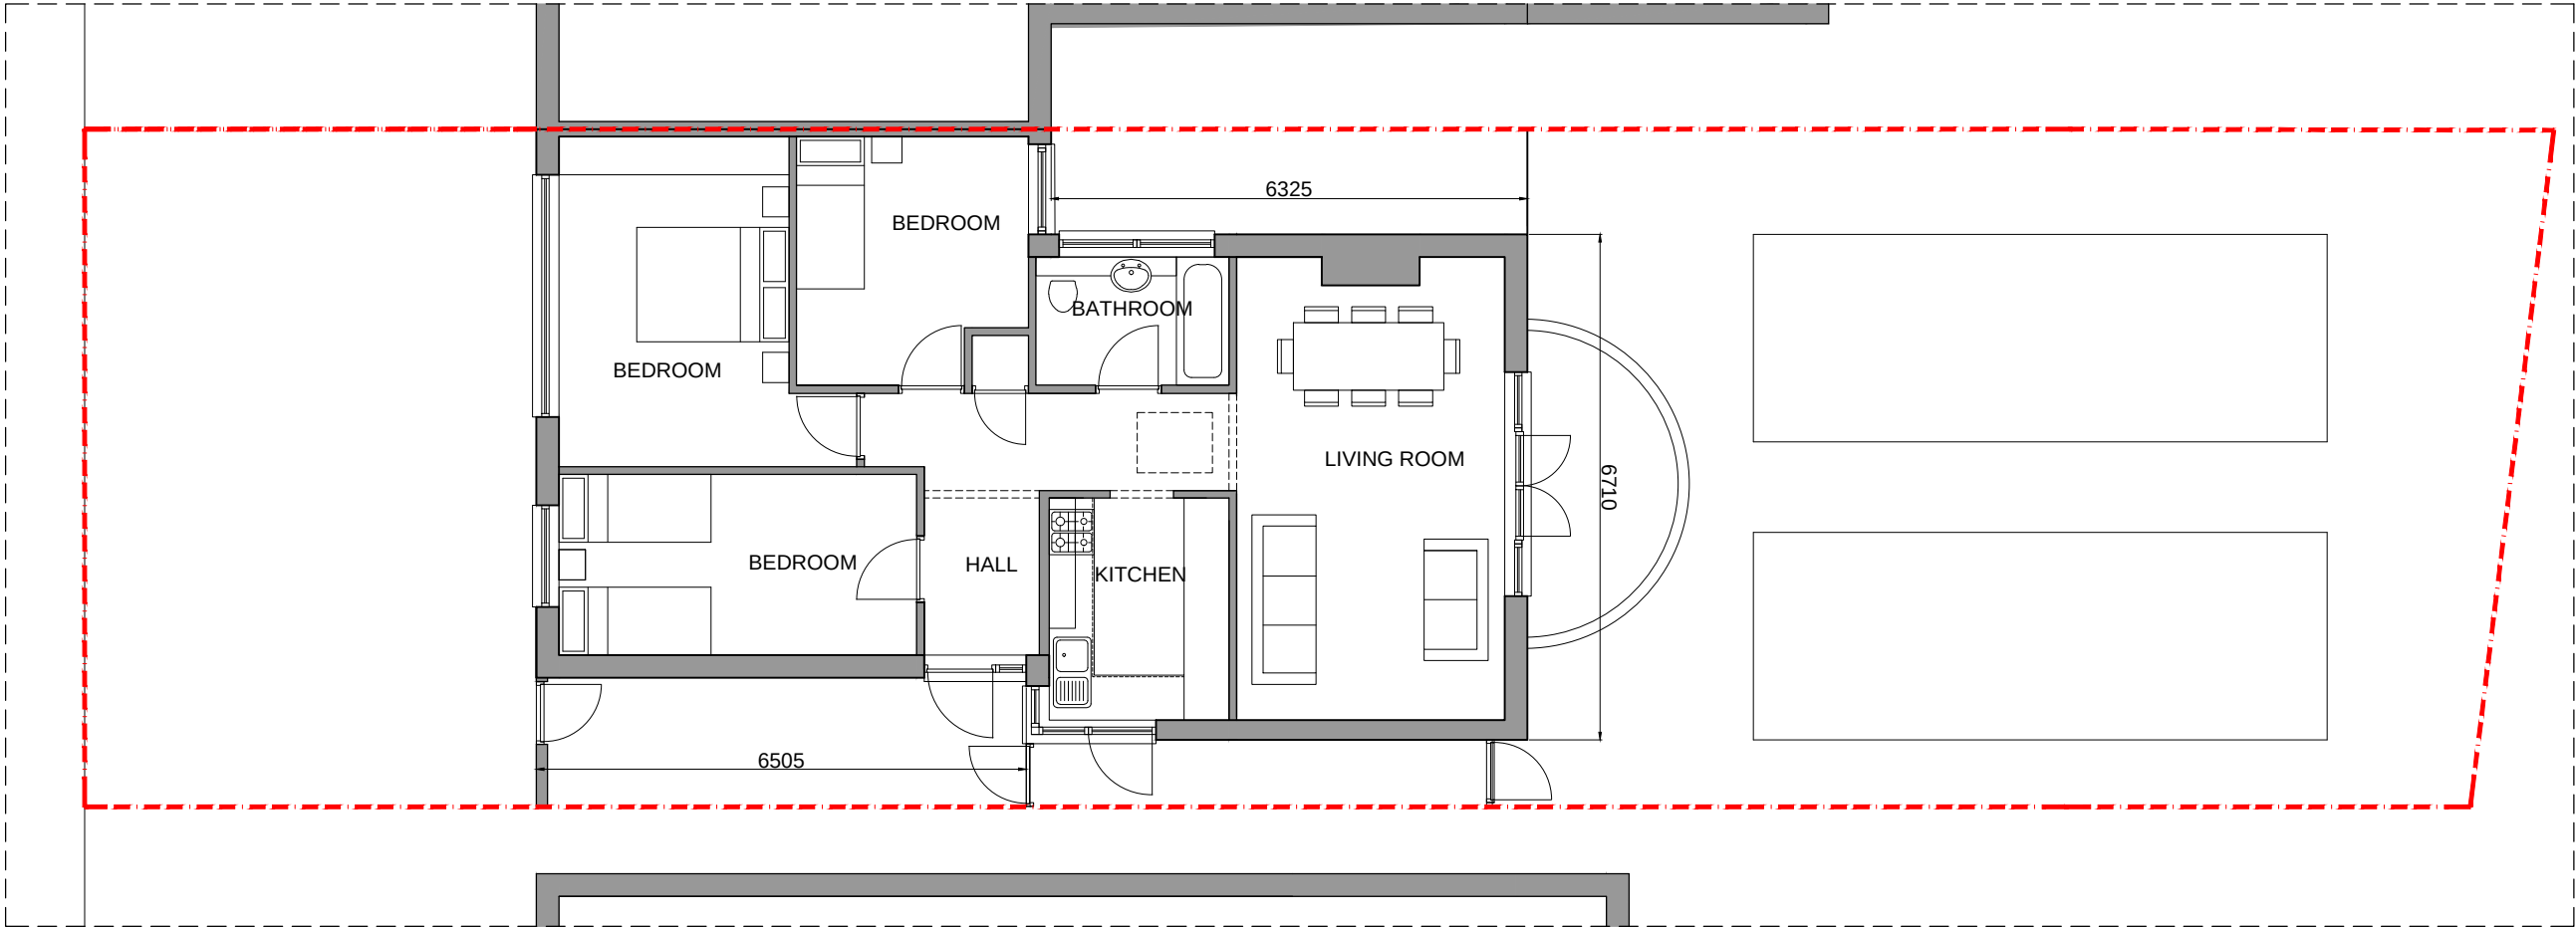

Existing Ground  
Floor Plan  
1:100



Existing Roof Plan  
1:100

