
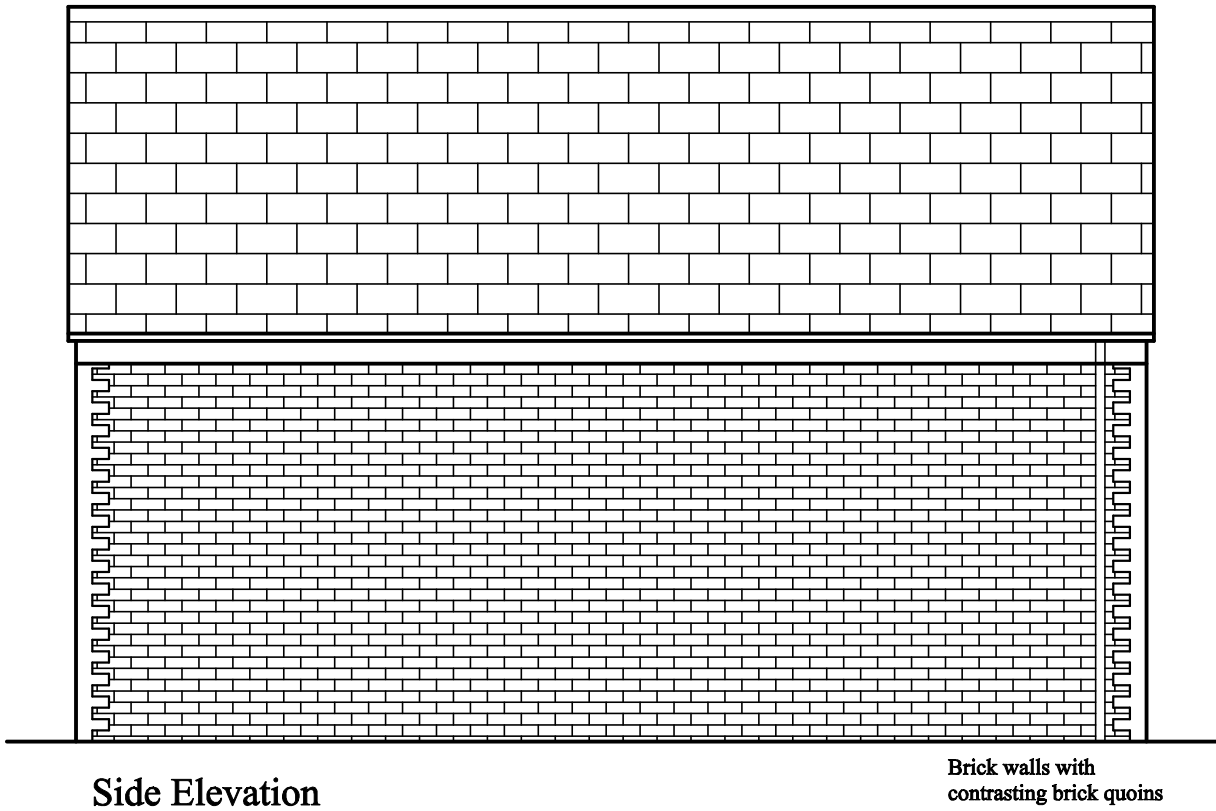


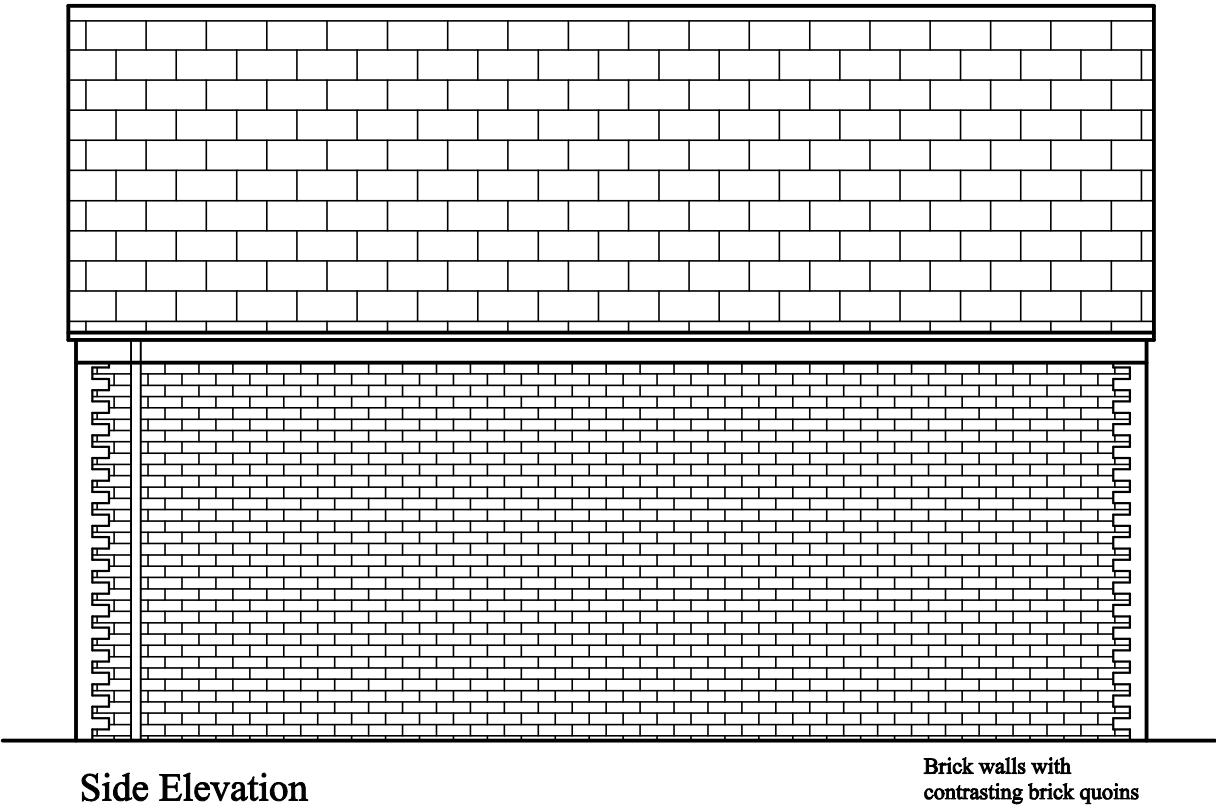

GaragePlans.co.uk	
1 Thorndale Road North, Hillsborough Road, Carryduff, Belfast BT8 8HY Tel: 028 9081 4106 Mobile: 077 2007 7465 Email: info@garageplans.co.uk Website: www.garageplans.co.uk	
Custom Garage 5.45m x 6.5m (6.05m x 7.1m Externally) Plan Set No 6065A35LSBS	Tim Baker 147 London Road Waterlooville Hampshire PO77SL
Scale: 1:50	Serial No: 191591418268
	Sheet No: 3 of 4