



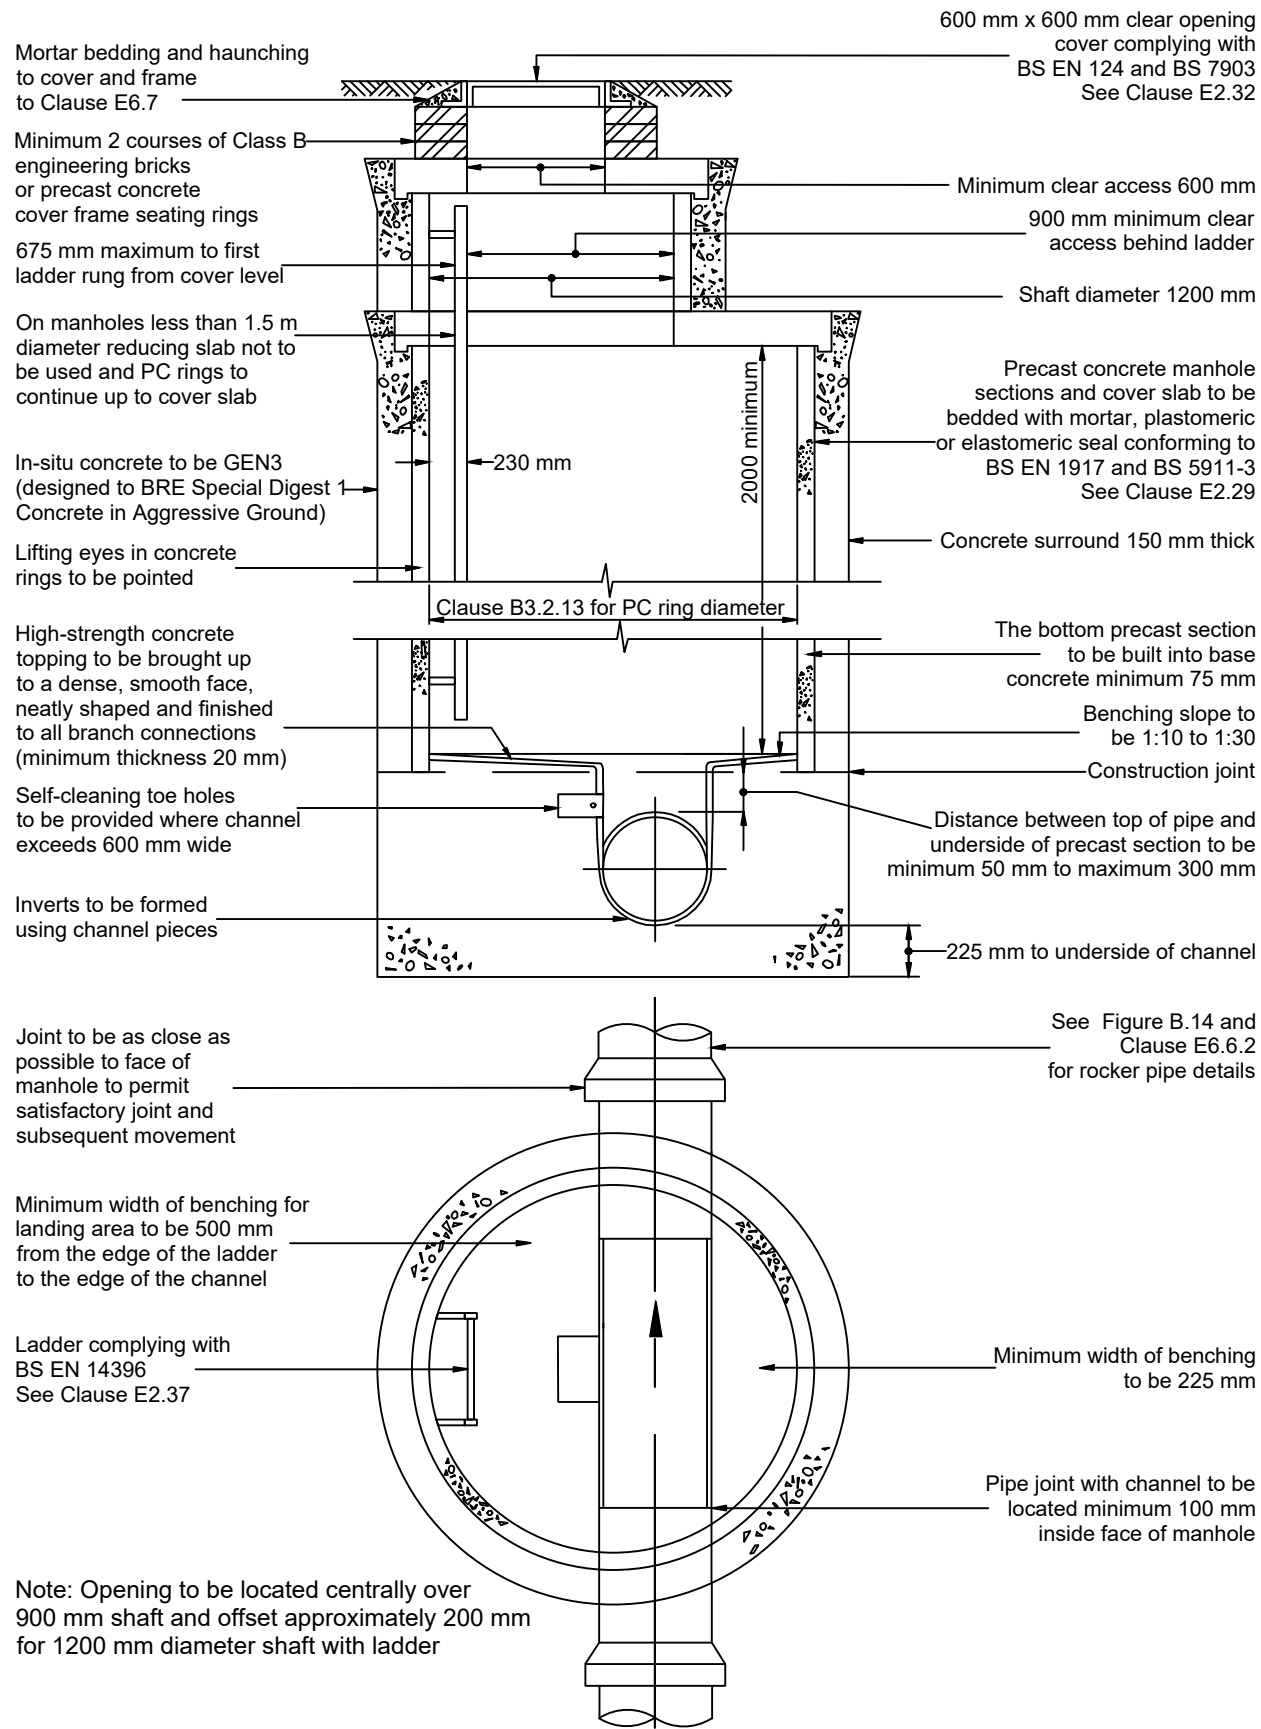


FIGURE B.8
TYPICAL MANHOLE DETAIL - TYPE 1A
Depth from cover level to soffit of pipe 3 m to 21 m
Not to scale

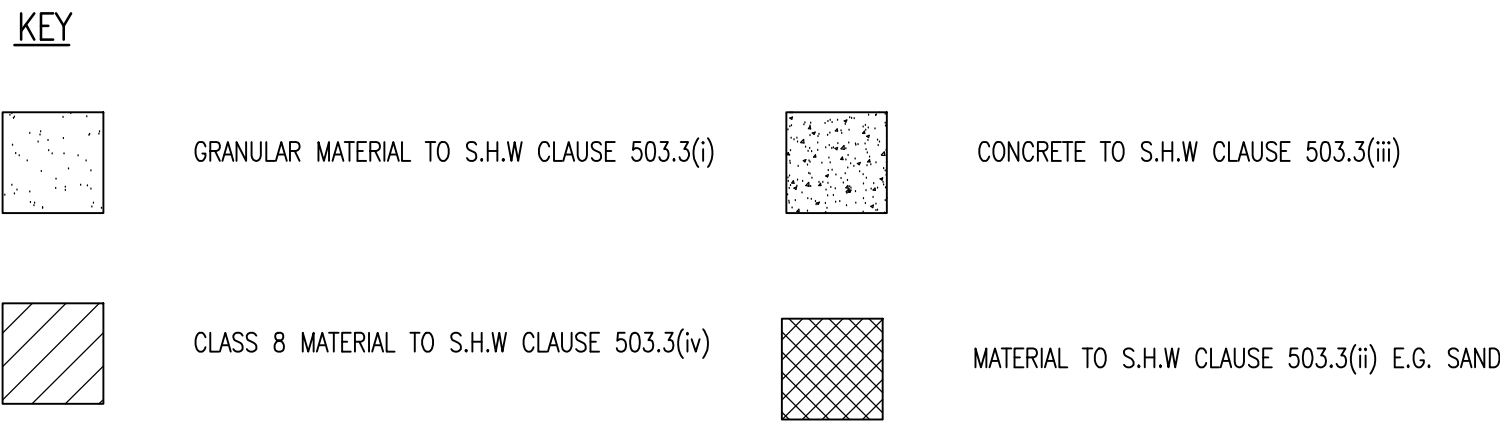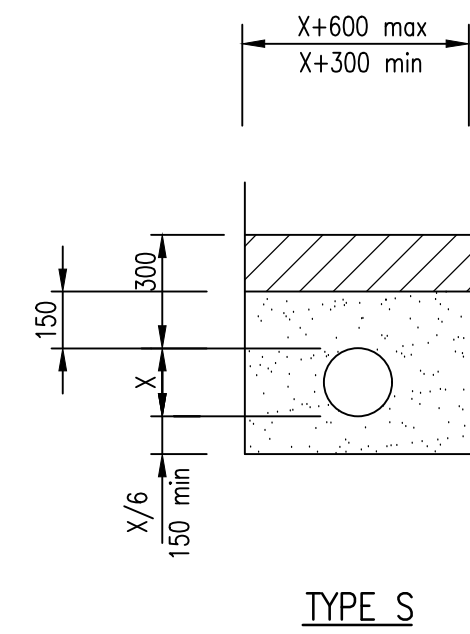

PIPE BEDDING DETAILS.
SCALE 1:20

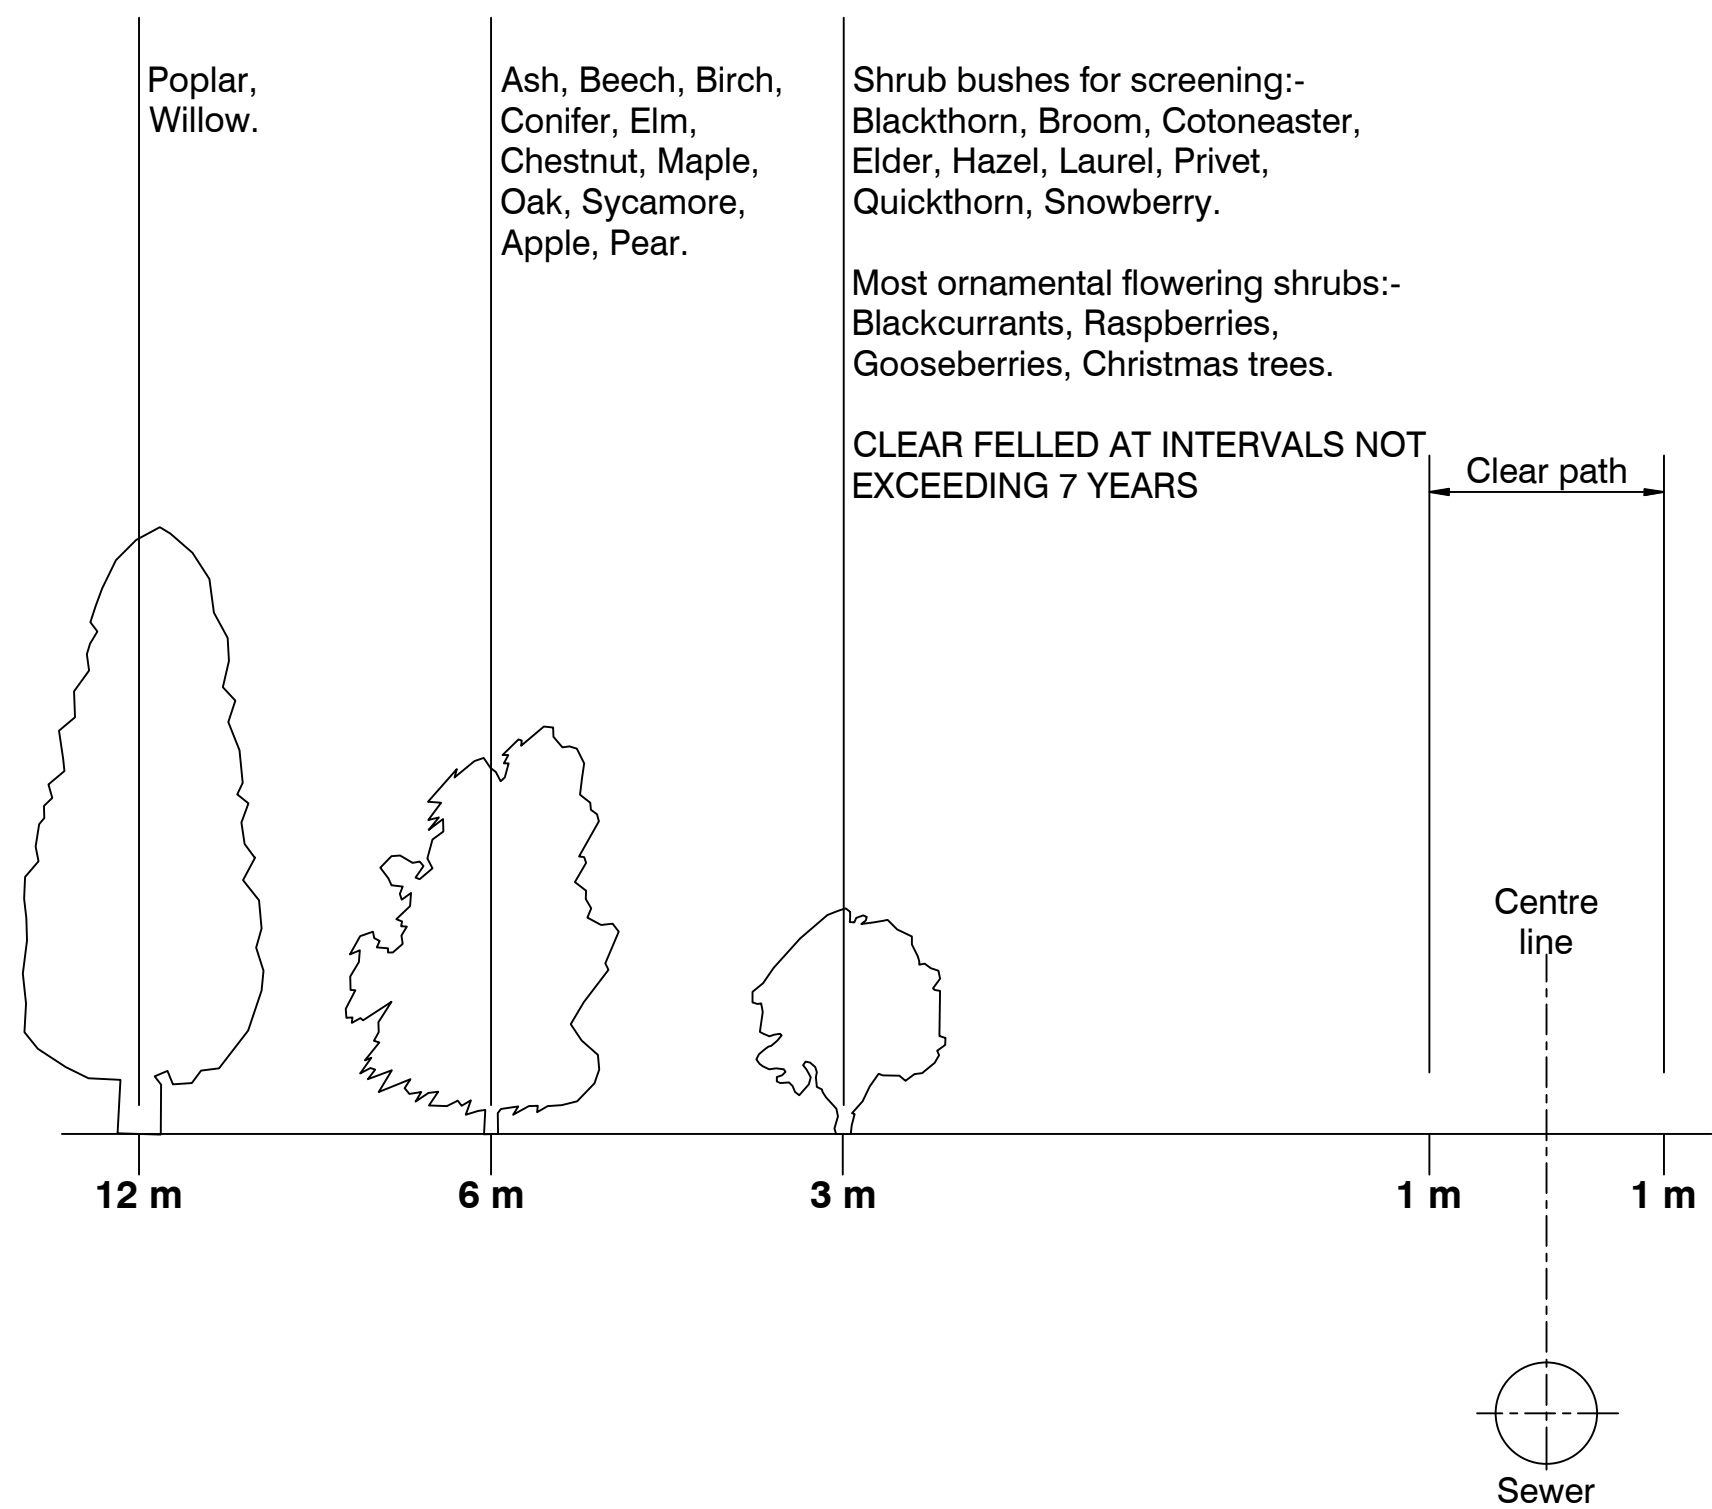


FIGURE 2.3
RESTRICTIONS ON TREE PLANTING ADJACENT TO SEWERS
Not to scale

- NOTES:**
- THIS DRAWING IS COPYRIGHT AND SHOULD NOT BE REPRODUCED WITHOUT APPROVAL.
 - THIS DRAWING TO BE READ IN CONJUNCTION WITH THE ARCHITECTS DRAWINGS. ANY DISCREPANCIES ARE TO BE BROUGHT TO THE ATTENTION OF BOTH PARTIES IMMEDIATELY.
 - ANY DIMENSIONS/LEVELS INDICATED 'ref.' REFER TO ASSUMED/EXISTING DIMENSIONS WHICH ARE TO BE SITE CHECKED PRIOR TO THE COMMENCEMENT OF ANY WORK.

**ALL WORKS IN ACCORDANCE WITH SEWERS
FOR ADOPTION 7TH EDITION.**

PRELIMINARY

P1	PRELIMINARY	HDL/01.18	HDL/01.18	HDL/01.18
Version	Amendment	Revised by and date	Checked by and date	Approved by and date
ORIGINAL DRAWING SIZE – A1		X-REFS: ☐		
CAD REF.		☐		

 HAMILL DAVIES LIMITED Consulting Civil and Structural Engineers	Client	PETER ERNEST HOMES LTD.		
	Project	15 BILLETT AVENUE, WATERLOOVILLE		
	Drawing Title	CULVERT WORKS PROPOSED DETAILS – SHEET 2		
	Purpose	Drawn HDL	Scale	1:20 @ A1
Issuing Office SWANMORE		Designed	Drawing Number	Version
Telephone 01489 893 596		16-2654-2152	P1	