


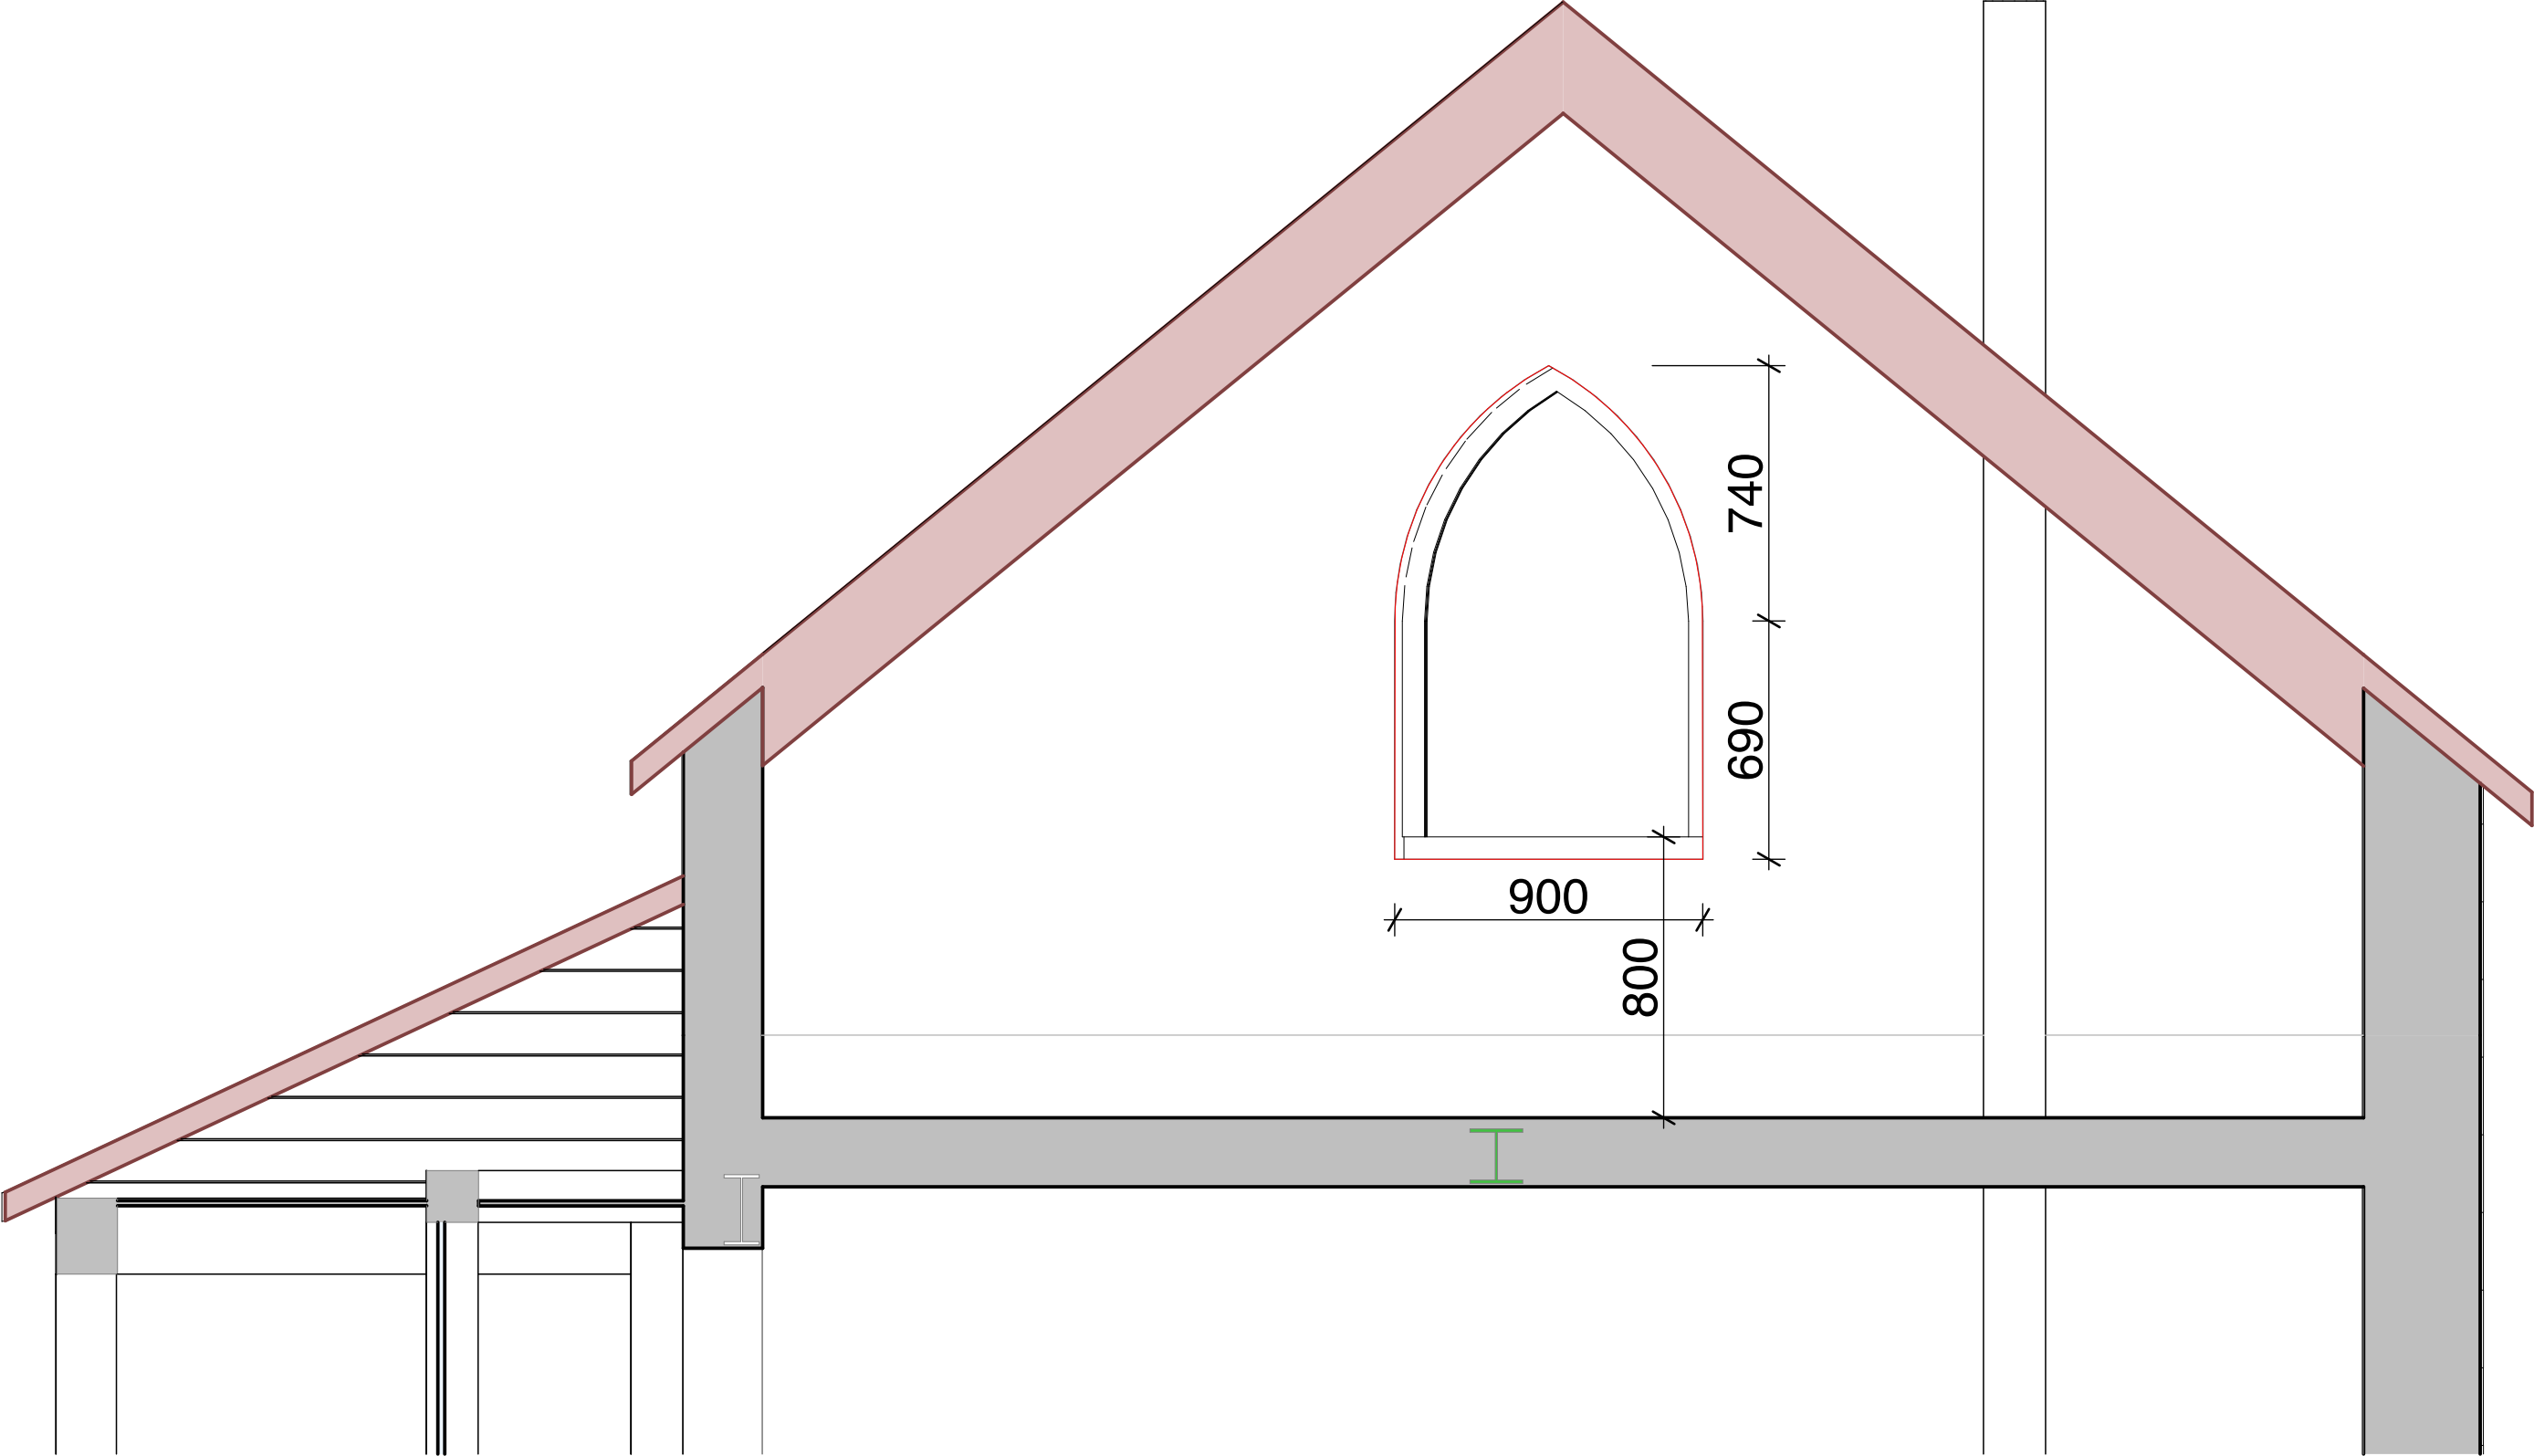

S-11

Arch Window Section

1:50

Purpose of Issue	status	Issue Date	Scales @ A3	Project No.	Originator	Project	Client	Layout Title	Drawing Number	rev
Proposed Plans		Date printed 31/01/2018	1:20	1721	Downland Design Ltd	Proposed Garage Conversion 39 Havant Road Emsworth	Mr & Mrs S O'Hea	Arch Window Section	1721.A.02.12.	