




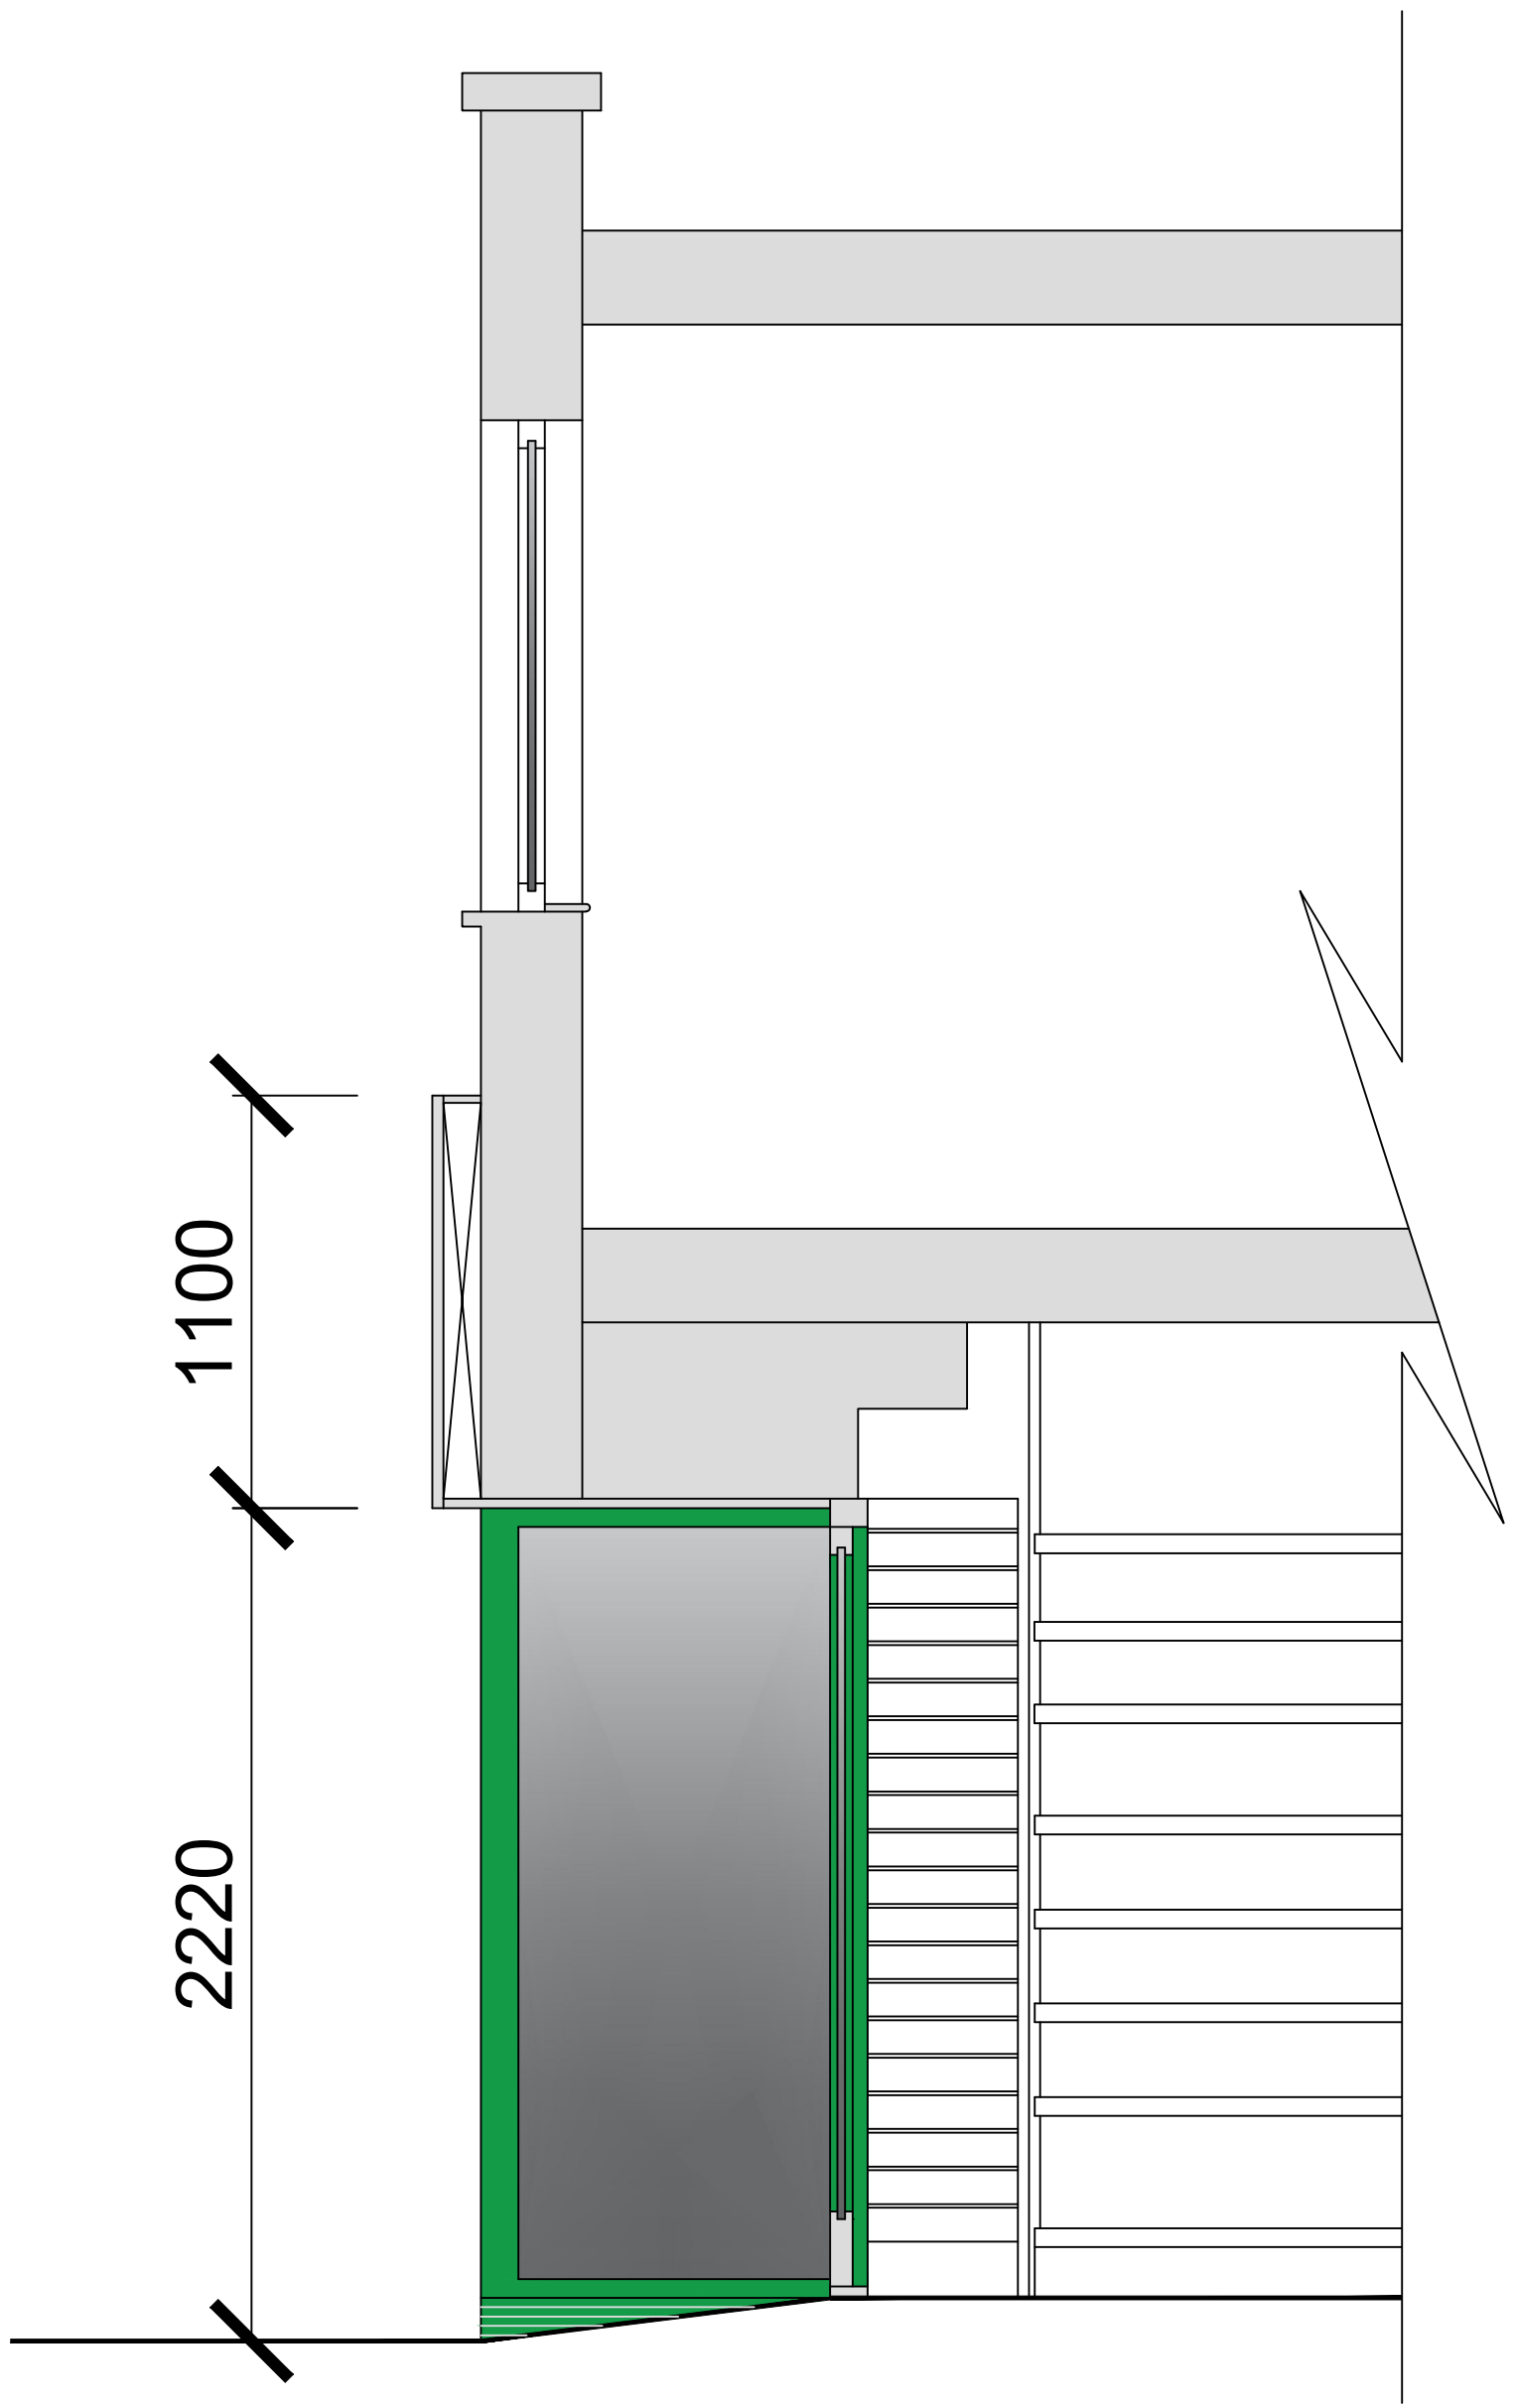

SECTIONAL ELEVATION A-A
- AS EXISTING - 1-20

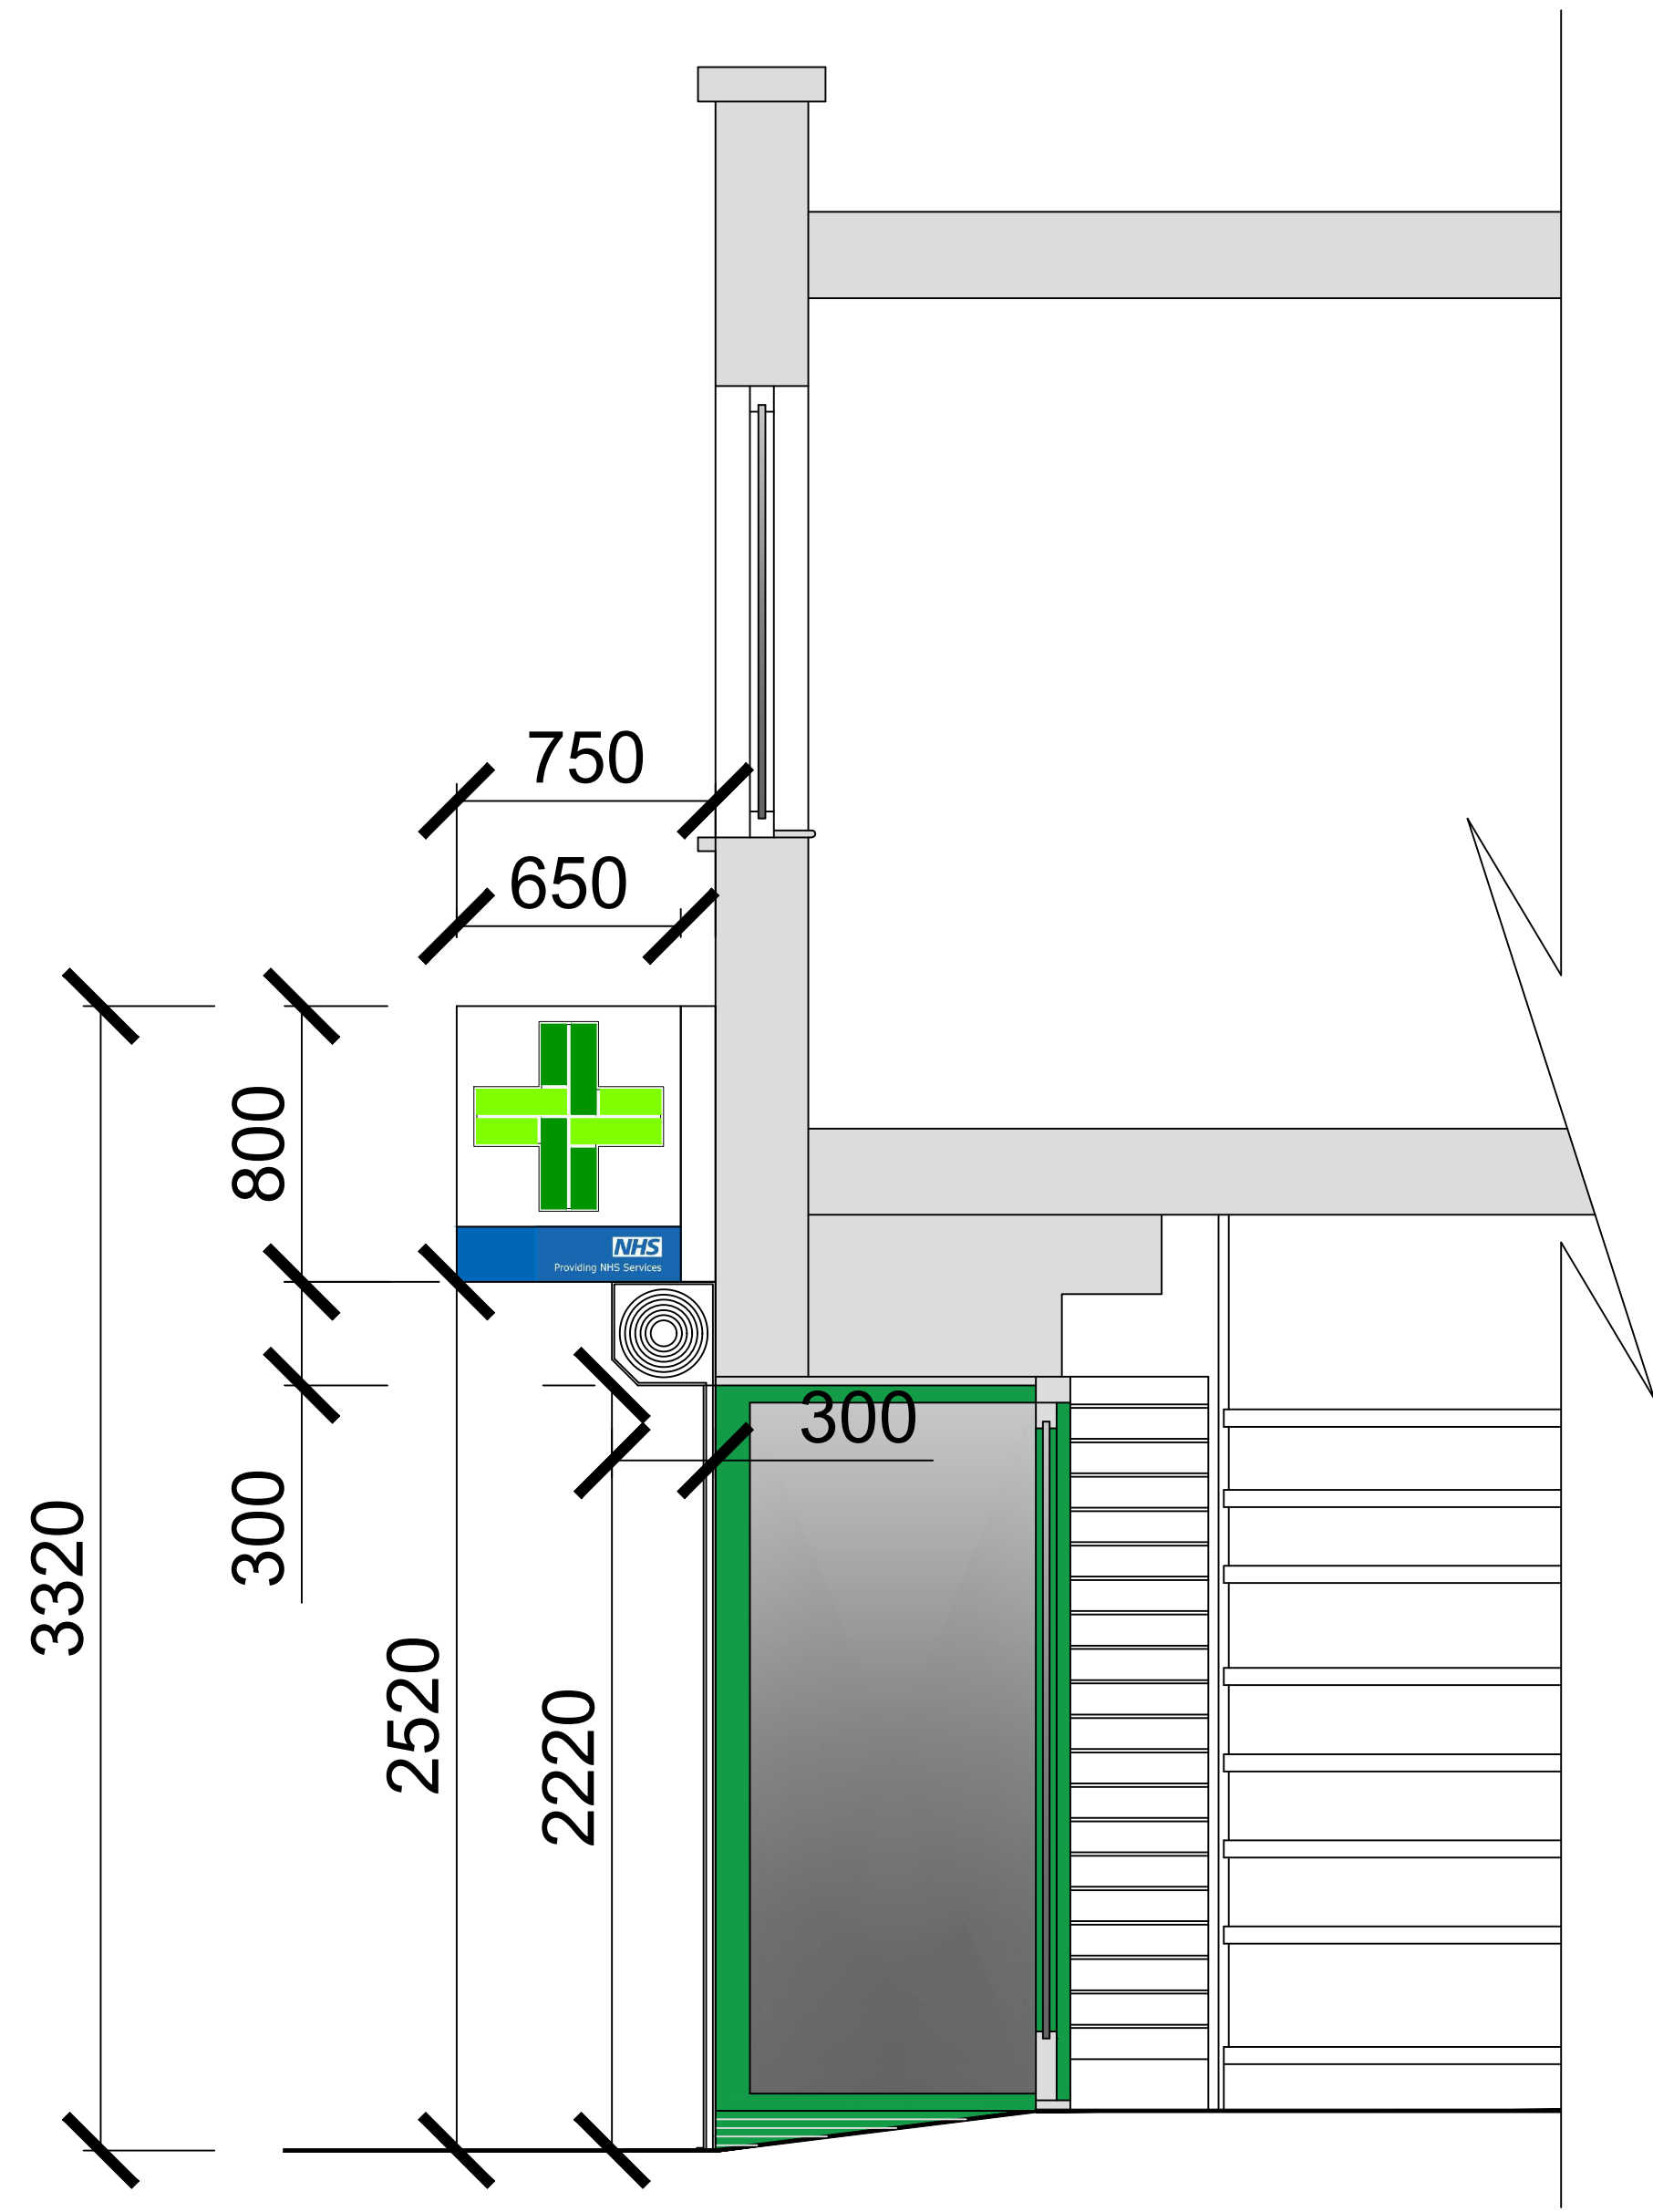

SECTIONAL ELEVATION A-A
- AS PROPOSED - 1-20

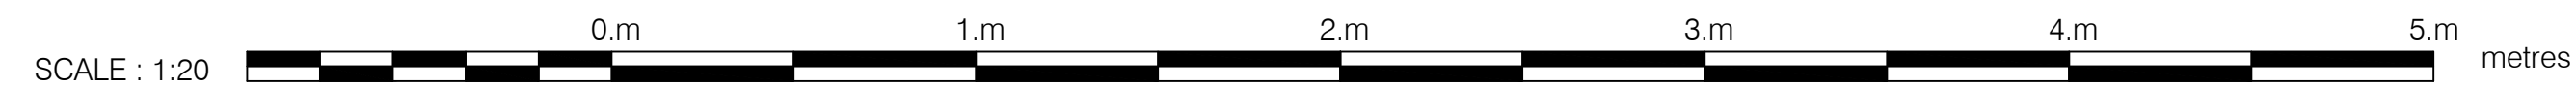

DO NOT SCALE EXCEPT FOR PLANNING PURPOSES

VERIFY ALL DIMENSIONS ON SITE BEFORE COMMENCING ANY WORK OR PREPARING ANY SHOP DRAWINGS

SITES TO BE CHECKED AGAINST LAND REGISTRY PLANS AND ANY NECESSARY EASEMENTS TO BE ESTABLISHED.

ANY DISCREPANCIES, ERRORS OR OMISSIONS TO BE REPORTED TO THE CONTRACT ADMINISTRATOR FOR FURTHER INSTRUCTIONS BEFORE COMMENCEMENT OF WORKS.

ALL SCHEMES TO BE SET OUT COMPLETELY, INCLUDING BUILDINGS, ROADS, DRAINAGE AND LEVELS, PRIOR TO THE COMMENCEMENT OF WORKS.

ALL BUILDING MATERIALS, COMPONENTS AND WORKMANSHIP TO COMPLY WITH THE APPROPRIATE PUBLIC HEALTH ACTS, BUILDING REGULATIONS, BRITISH STANDARDS AND CODES OF PRACTICE, AND THE APPROPRIATE MANUFACTURERS' RECOMMENDATIONS.

FOR ALL SPECIALIST WORK SEE RELEVANT DRAWINGS

ALL MEASUREMENTS IN MILLIMETRES

REV.	DESCRIPTION	DATE
THE SURVEYORS PARTNERSHIP Surveyors, Design and Planning Consultants		
11 Priory Road, Tonbridge, Kent TN9 2AQ Telephone: (01732) 364179 Fax: (01732) 360502 Email: thesurveyors@btconnect.com		
project	PROPOSED SHUTTER INSTALLATION AT TUCKERS PHARMACY 61 LONDON ROAD COWPLAIN WATERLOOVILLE HAMPSHIRE PO8 8UJ for WORTHING PHARMACIES LIMITED	
title	SECTIONAL ELEVATION A-A AS EXISTING & PROPOSED	
scale	drawn	date
1:20 @ A1	MDW	11/10/18
DRAWING No		revision
SP1493:08		