


General Notes

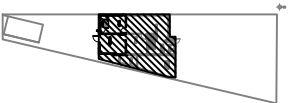



KEYPLAN

No.	Revision/Issue	Date

Form Name and Address

Project Name and Address
58 Cookhorn Road.

Project Plans (Existing & Proposed)	Sheet
Date 09/08/2018	02
Scale 1:100	

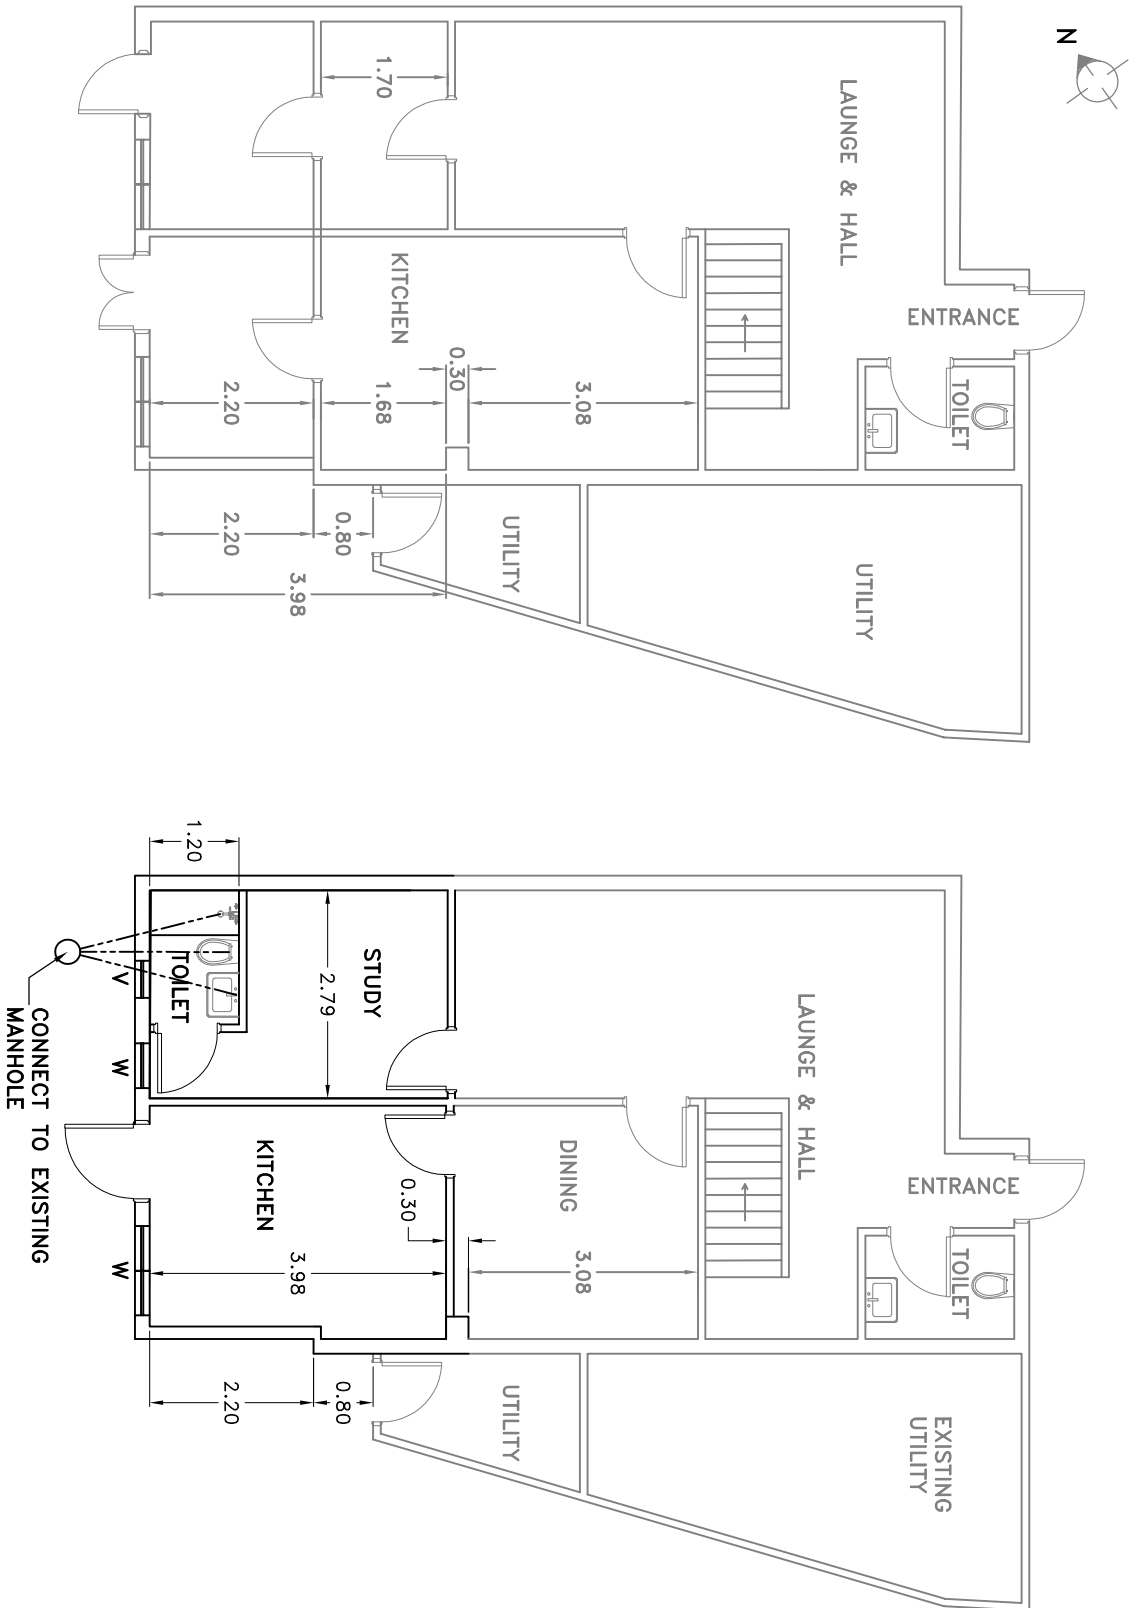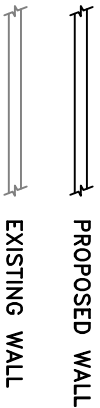

1 EXISTING
SCALE 1:100

2 PROPOSED
SCALE 1:100