
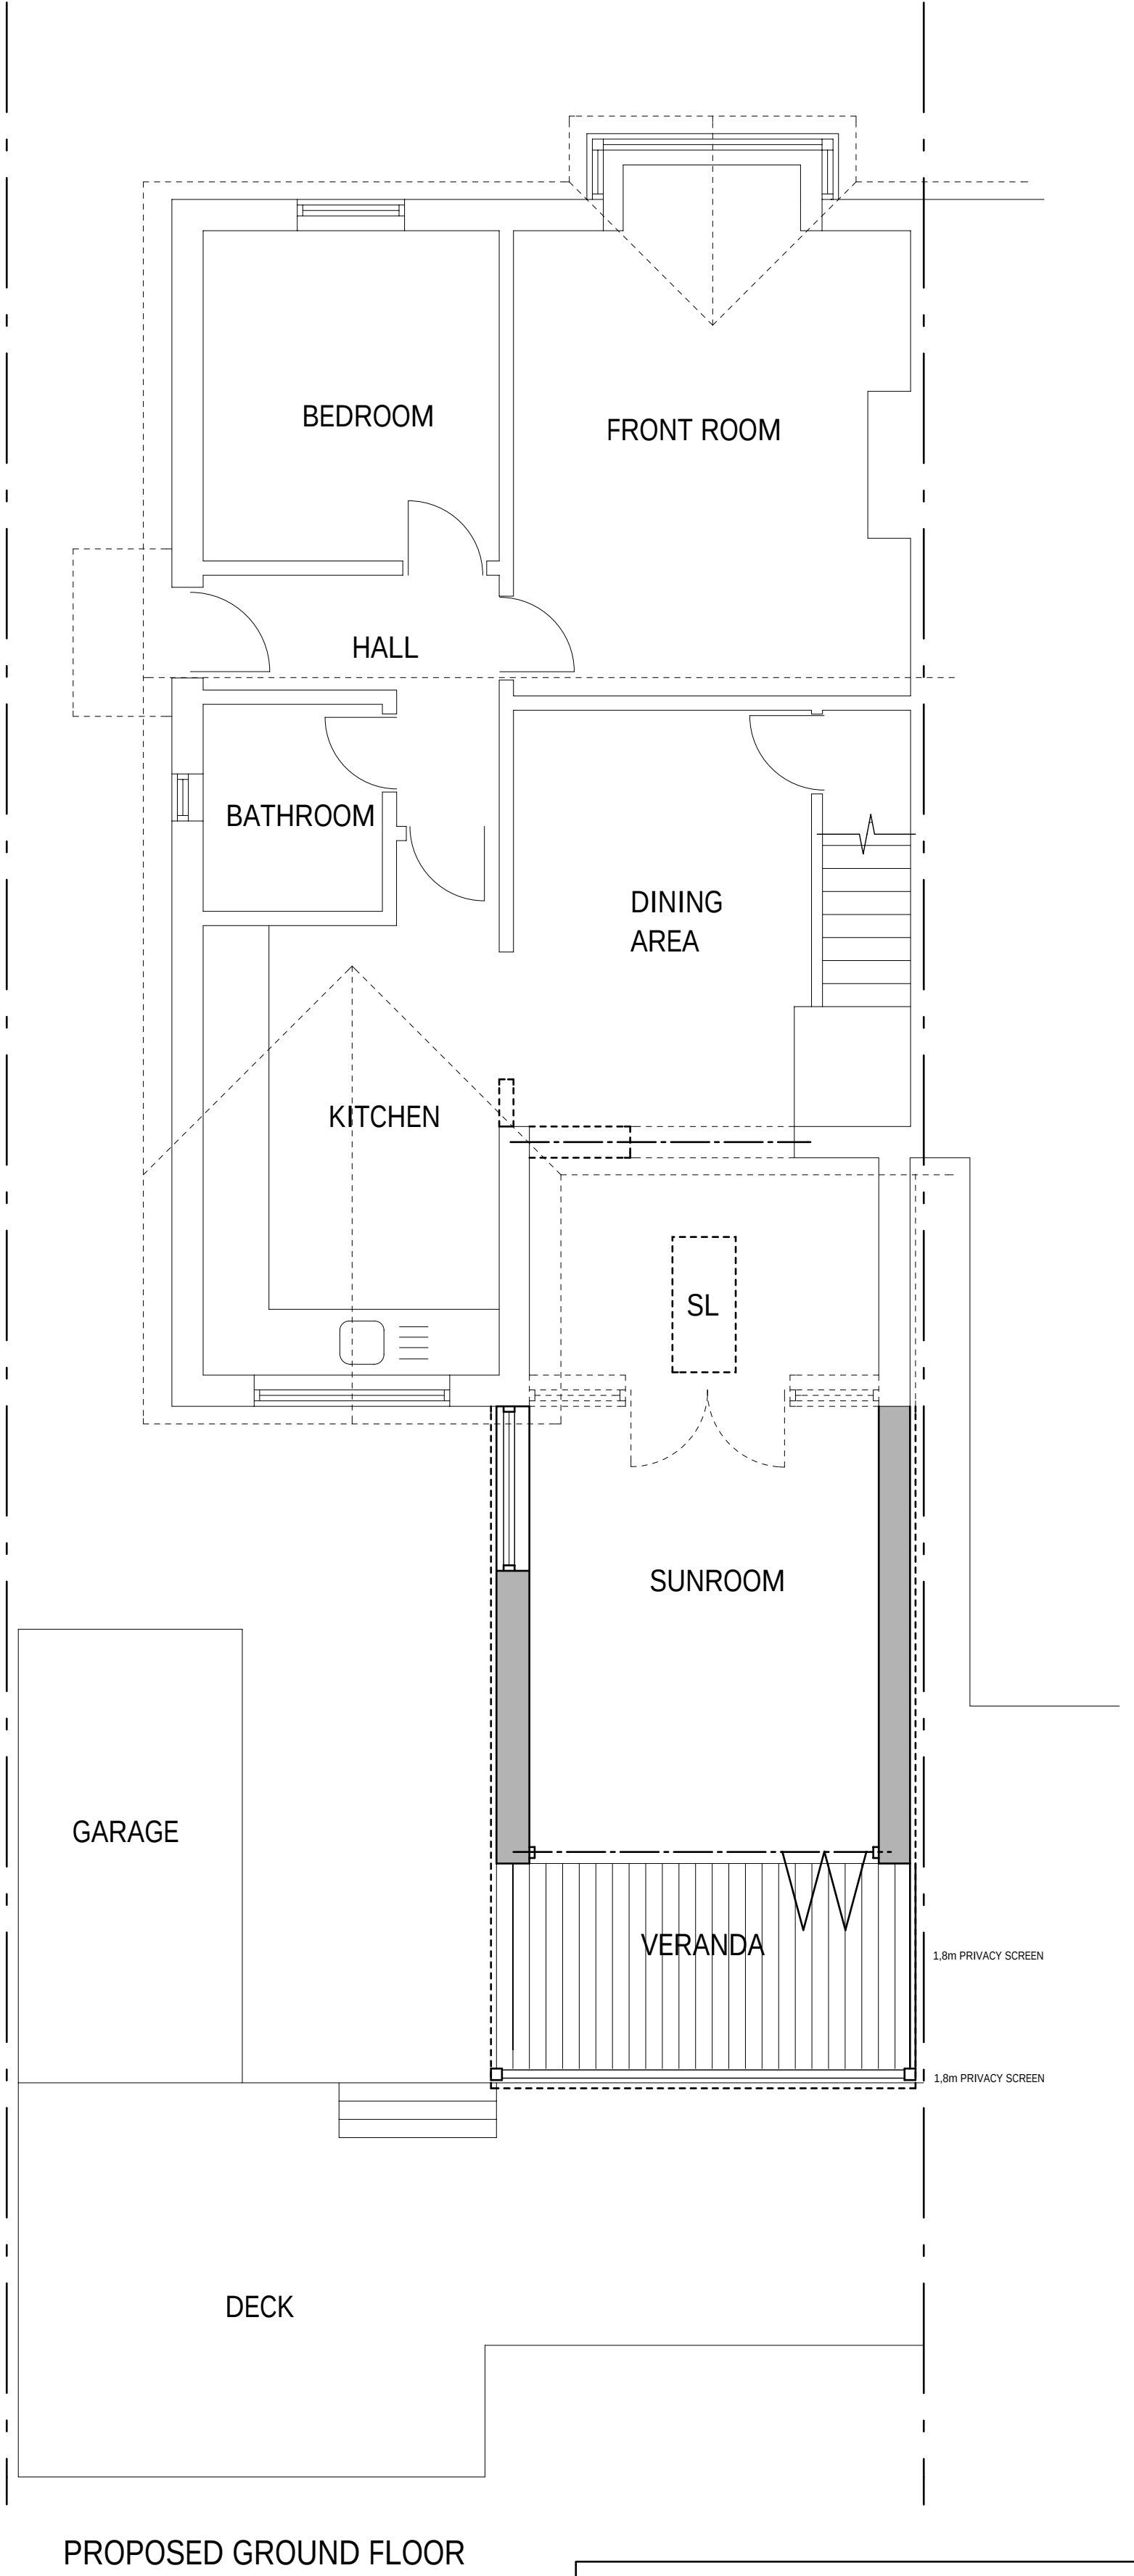
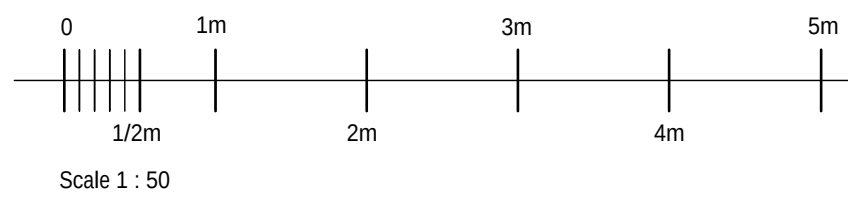
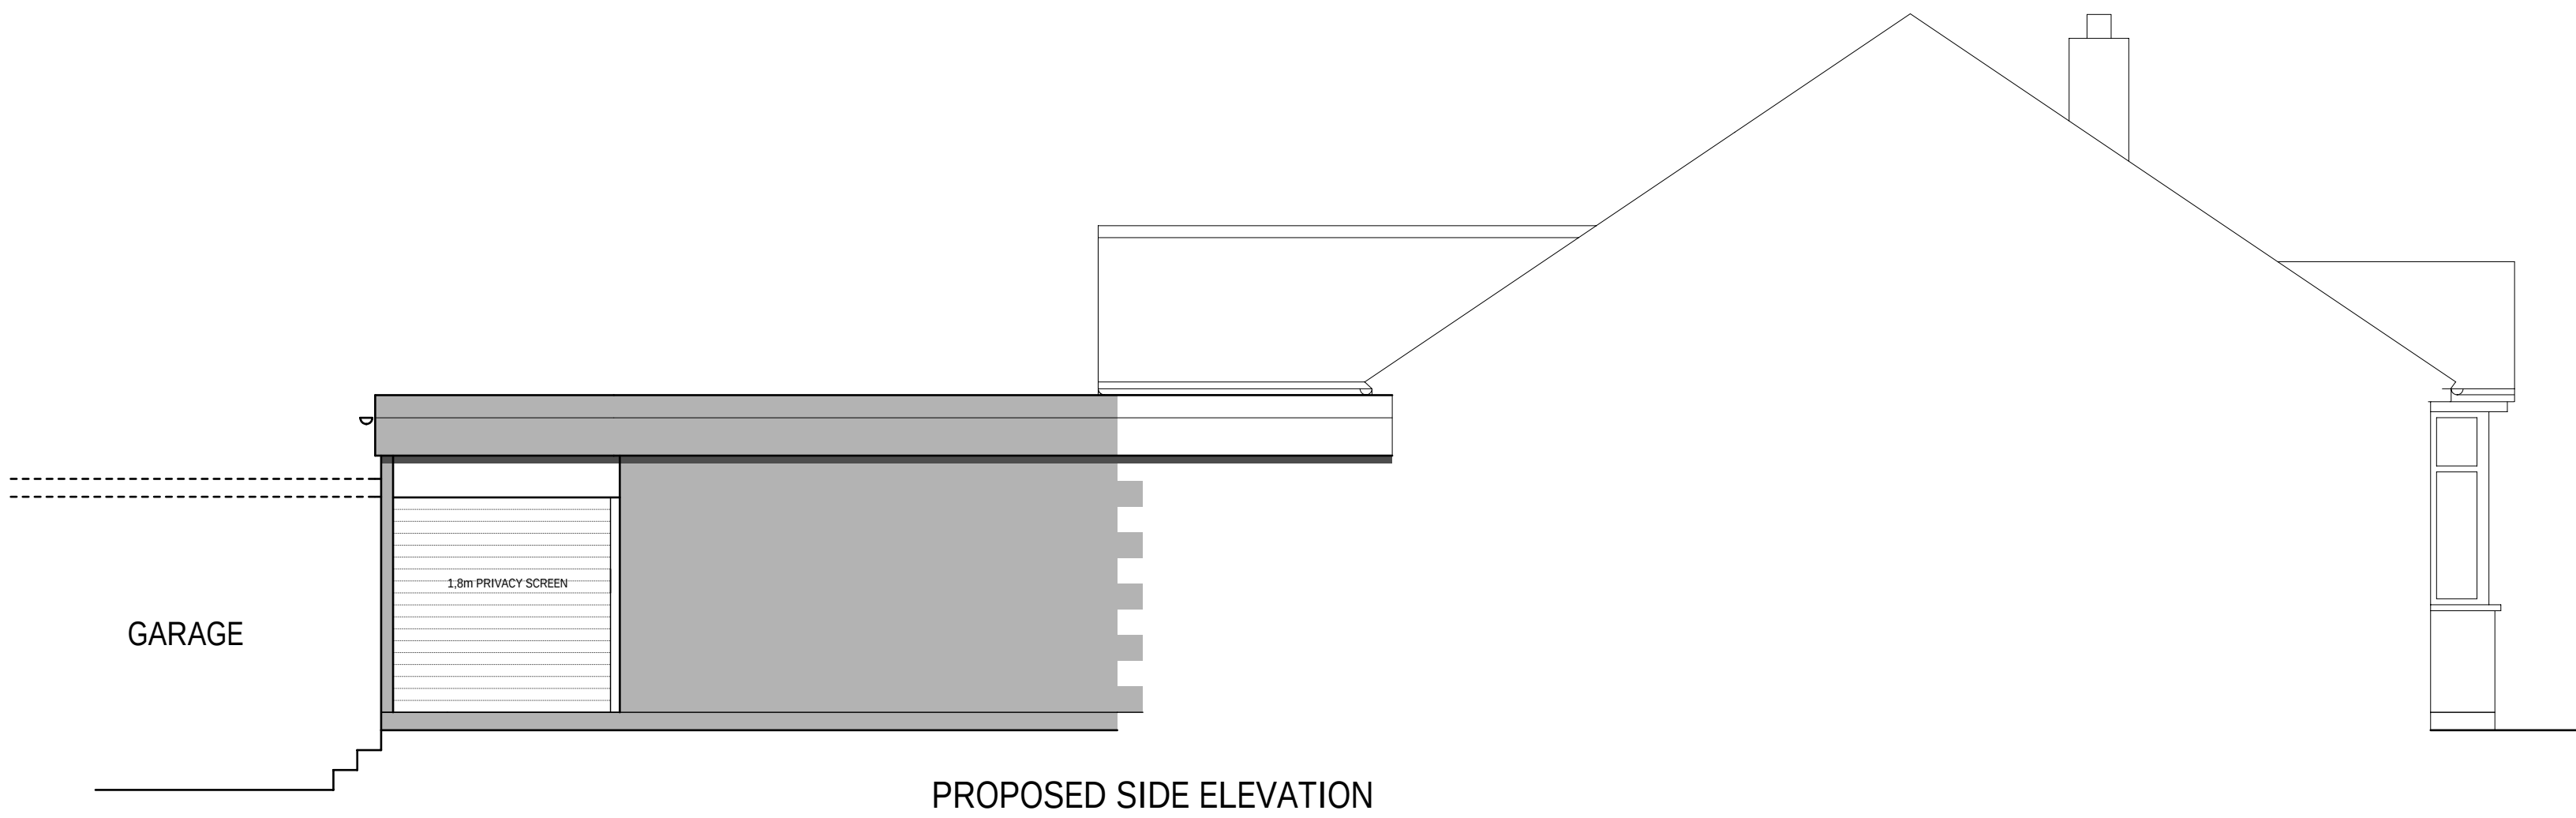
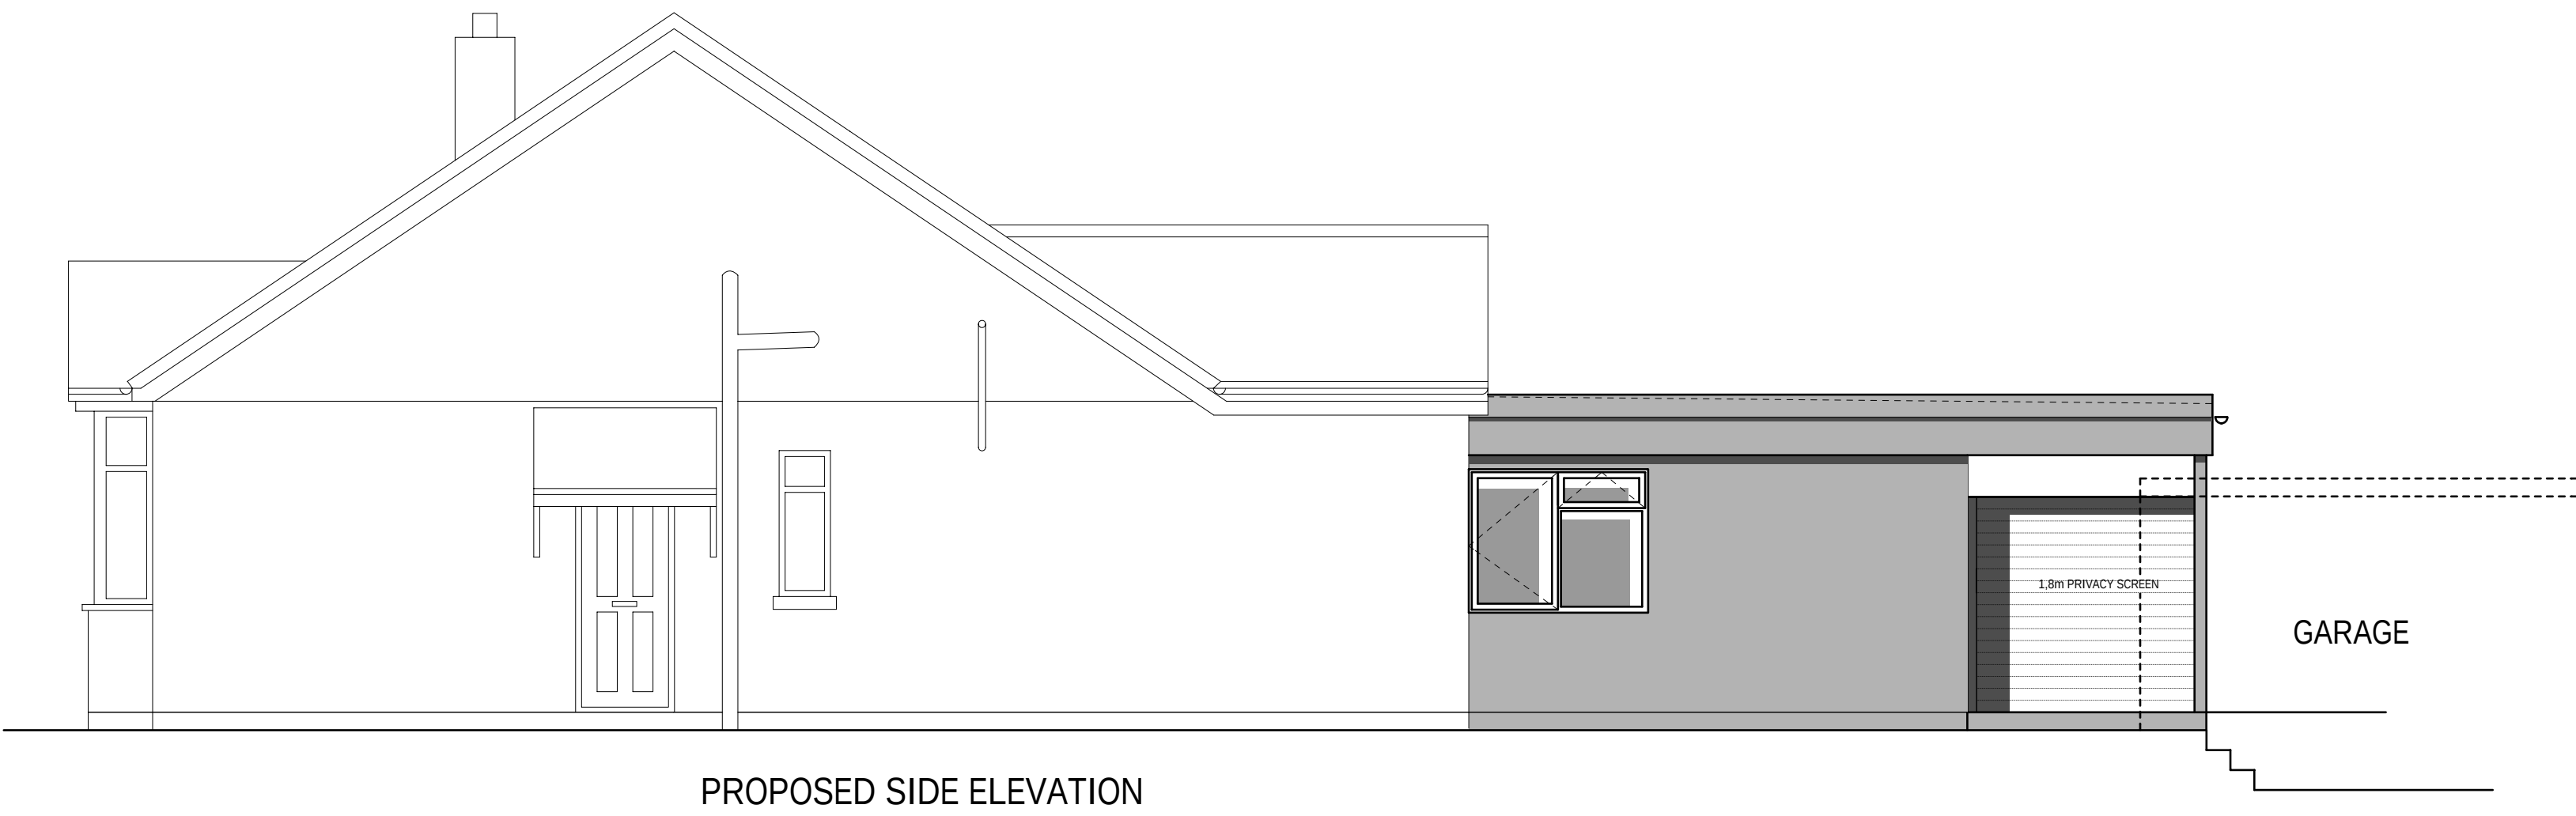
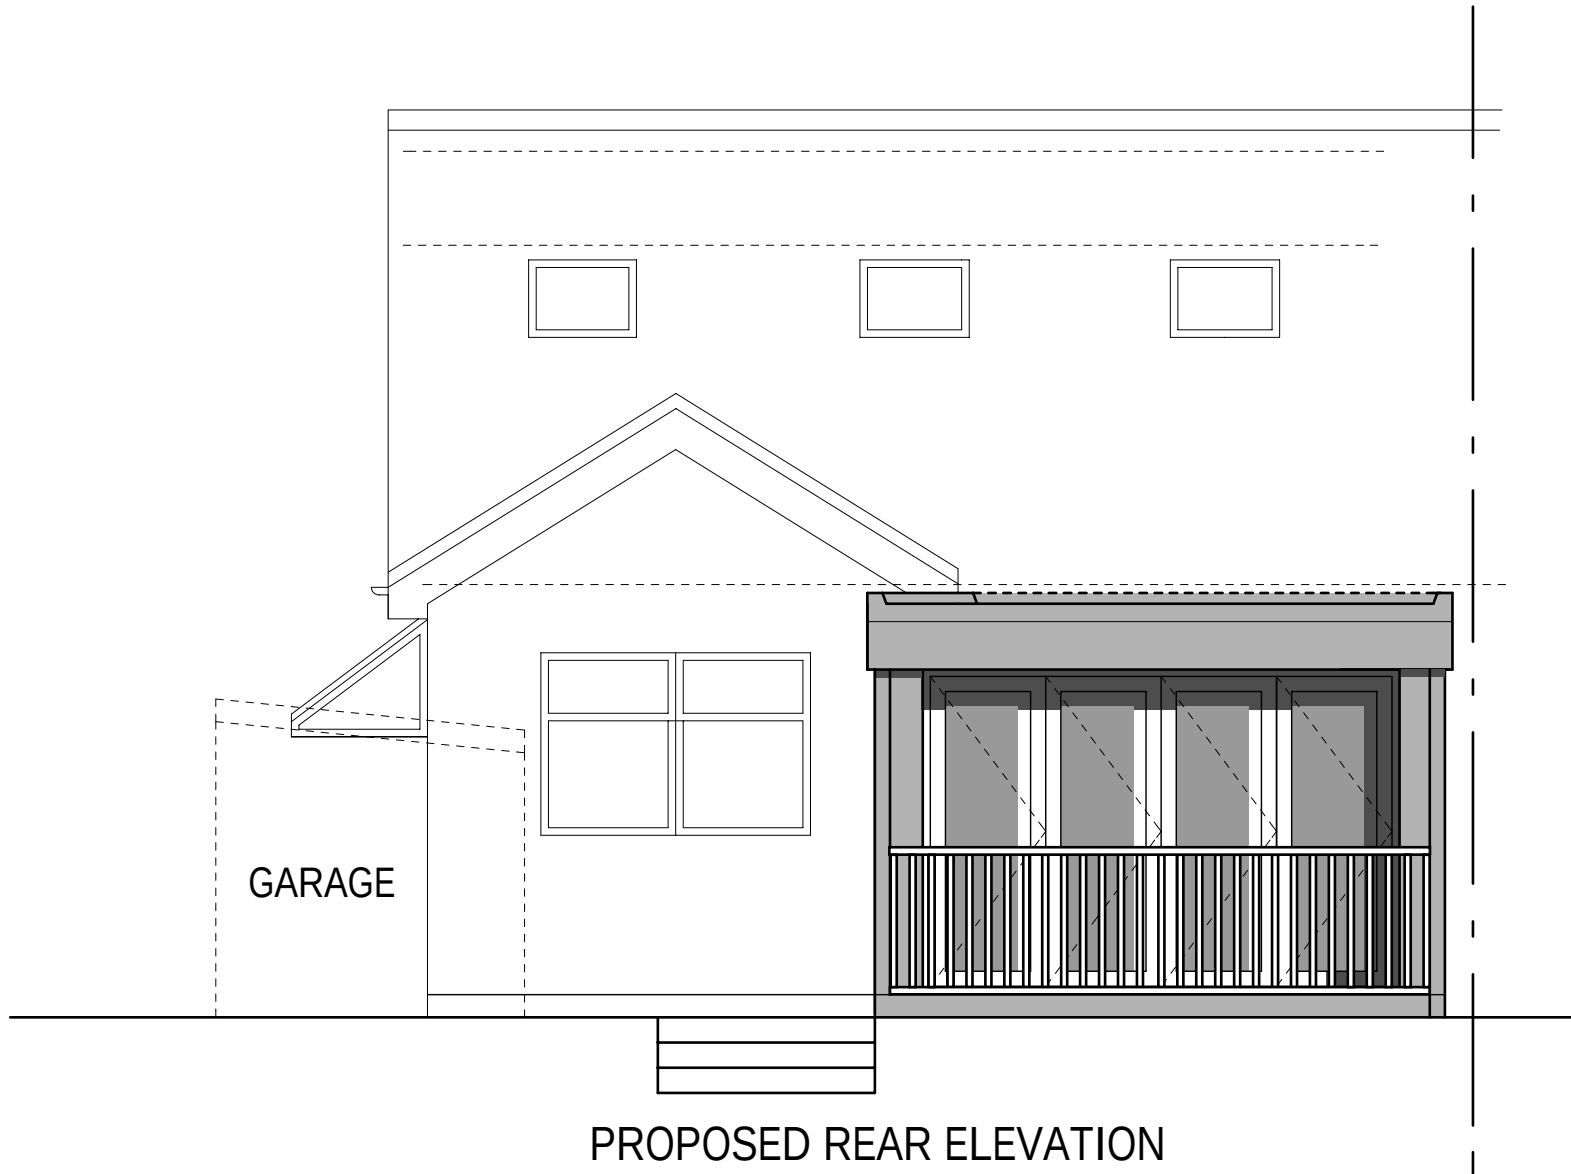


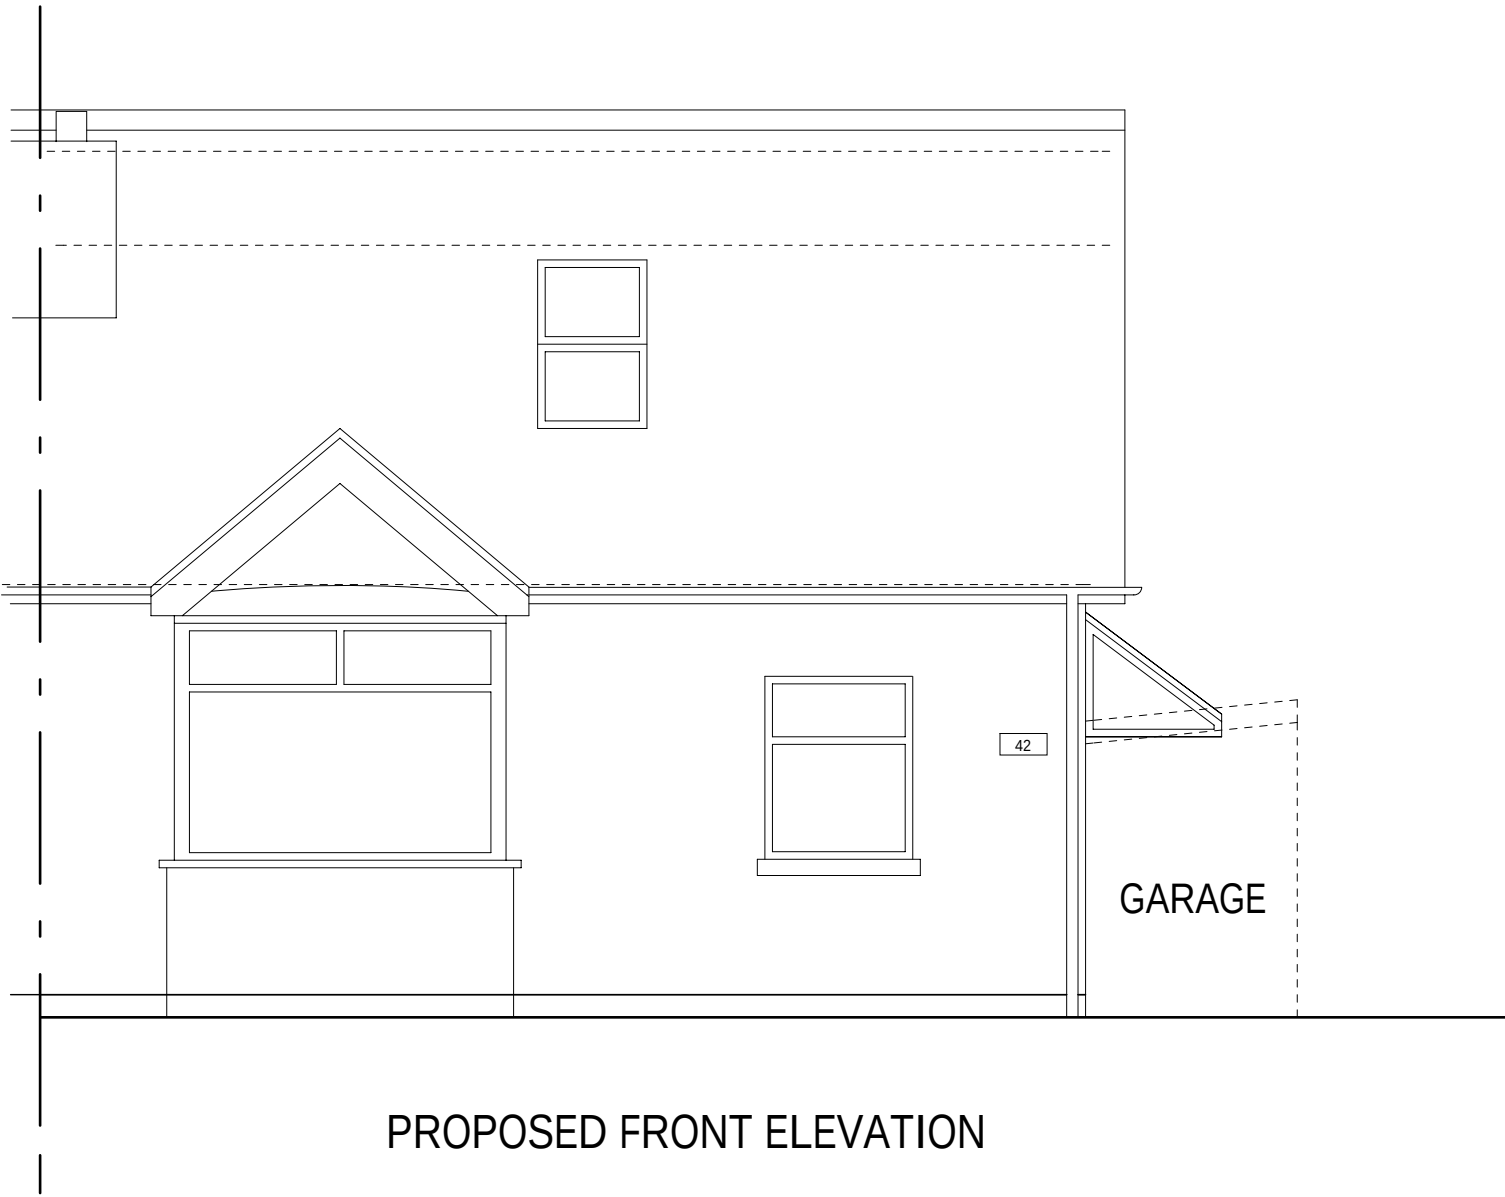

SINGLE STOREY
REAR EXTENSION
:- MR & MRS CATTERMOLE
42, FIR COPSE ROAD, PURBROOK,
HAMPSHIRE, PO7 5HZ

Scale : 1:50

A1

Drawing No. 18012018 REV3 A2