

IJ Murray Associates


www.ijma.co.uk

IJ Murray Associates
173 Havant Road
Hayling Island
Hampshire
PO11 0LF
Phone 02392469004
Mob 07779 246915
e-mail ian@ijma.co.uk

IJ Murray Associates
173 Havant Road
Hayling Island
Hampshire
PO11 0LF
Phone 02392469004
Mob 07779 246915
e-mail ian@ijma.co.uk



1 3D View 15_2
1 : 1

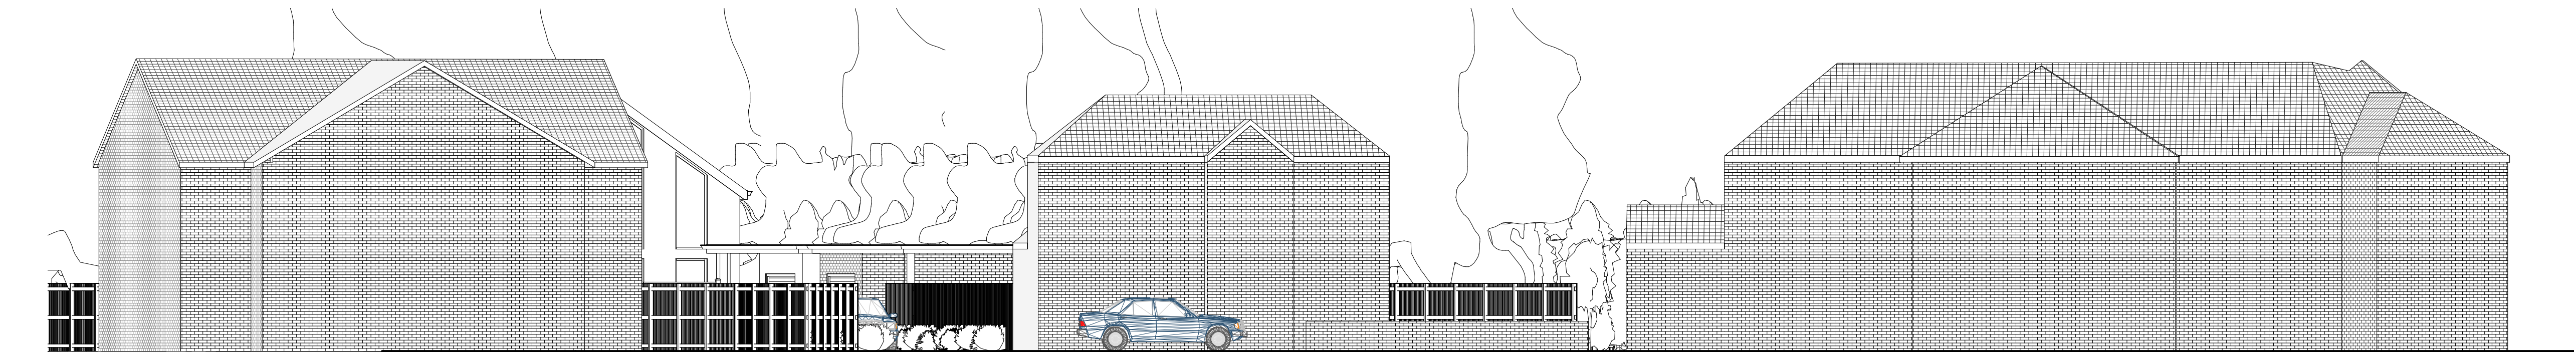

2 Elevation 1 - a
1 : 100

[illegible]

Lee Bottomley
Eastview Manor
Rd HI

Overview
perspective and
Street Scene

Project number

Date

Drawn by Author

Checked by	Checker
------------	---------

A106 V6

Scale As indicated