




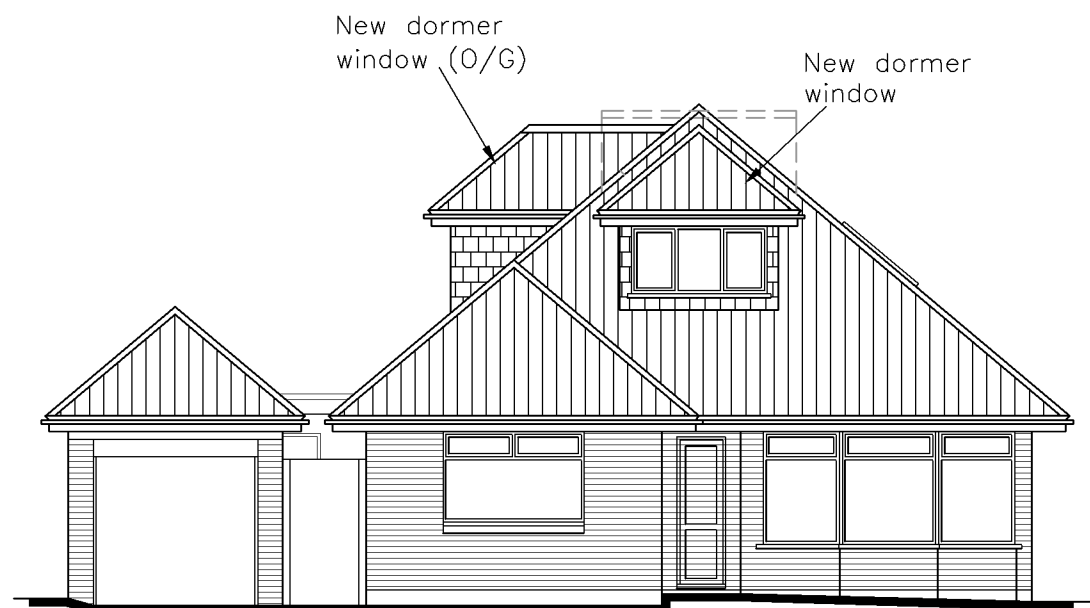

NORTH

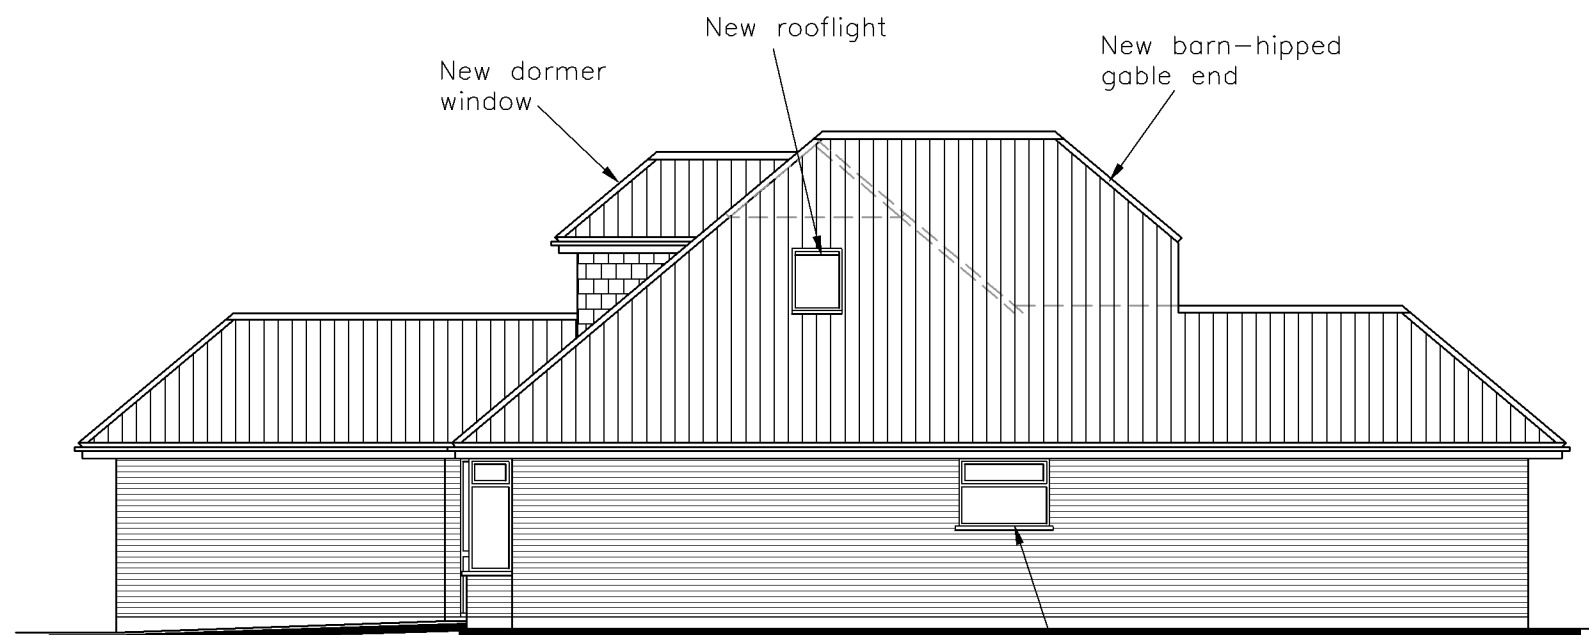


WEST

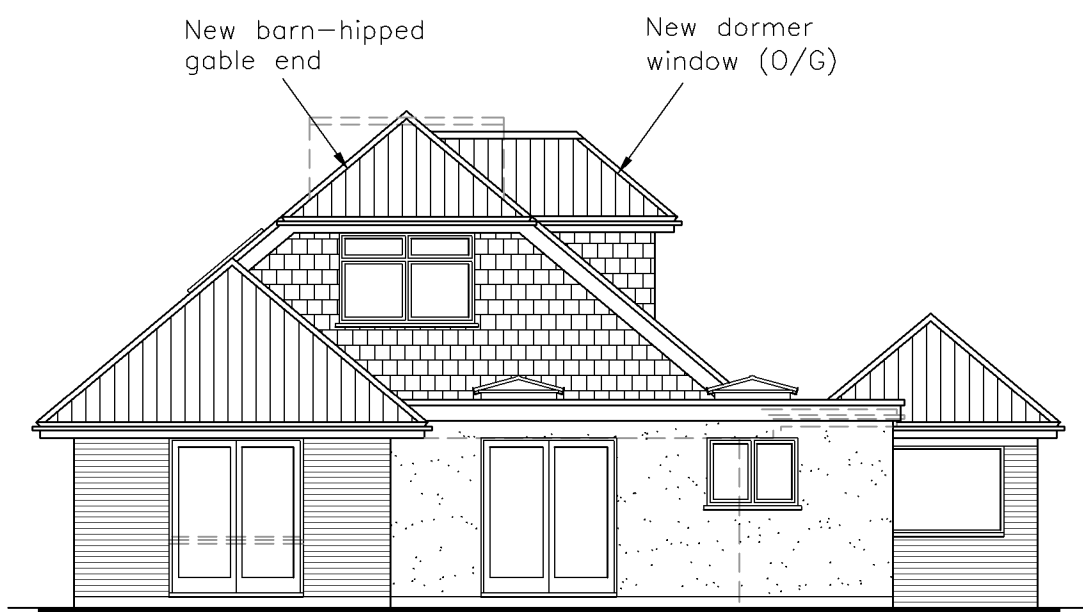

SOUTH

6650

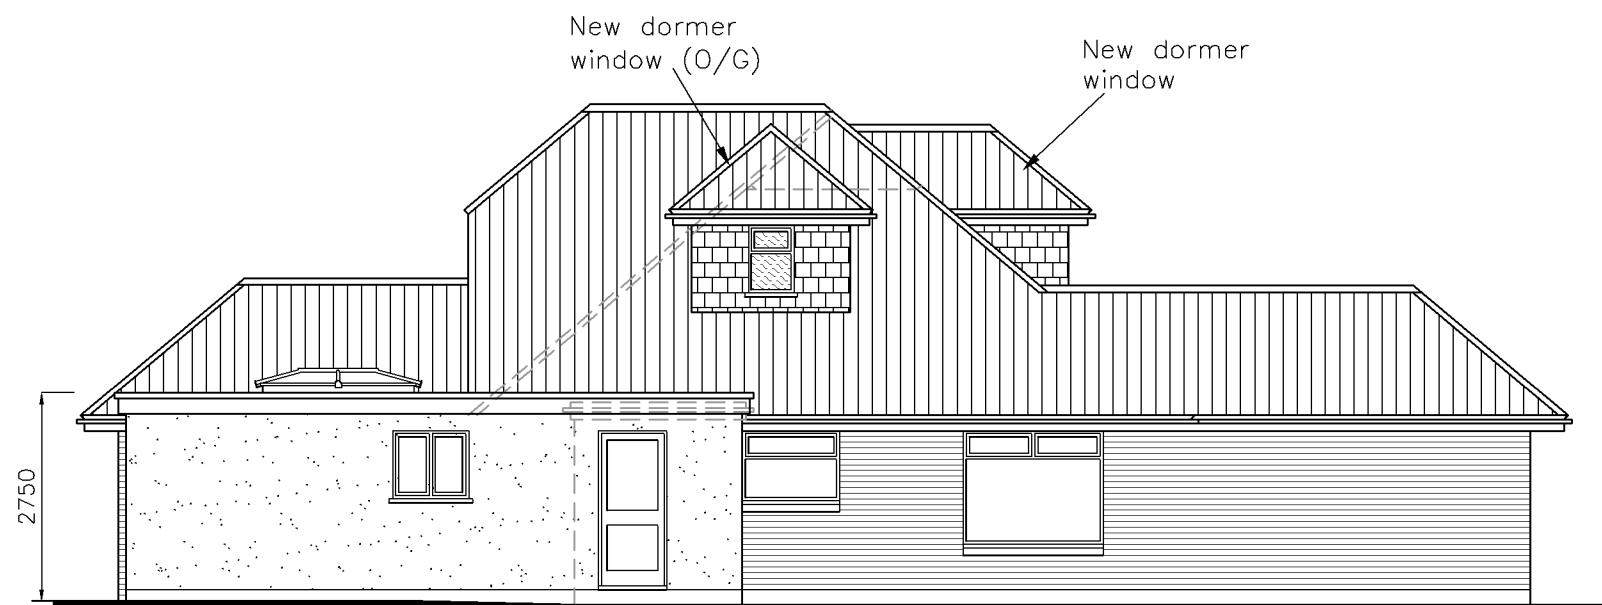

EAST

5940

2750

44 Berkeley Square,  
Havant,  
PO9 2RT

# PROPOSED ELEVATIONS

## Revisions

- A. Client revisions. 20/03/18
- B. Clients Revisions 26/03/18
- C. Client revisions. 28/03/18
- D.



Scale A3 = 1:100  
Drawn JHL/AJB  
Date 14/03/18

metres

10

20

30

18017-501<sup>C</sup>

40