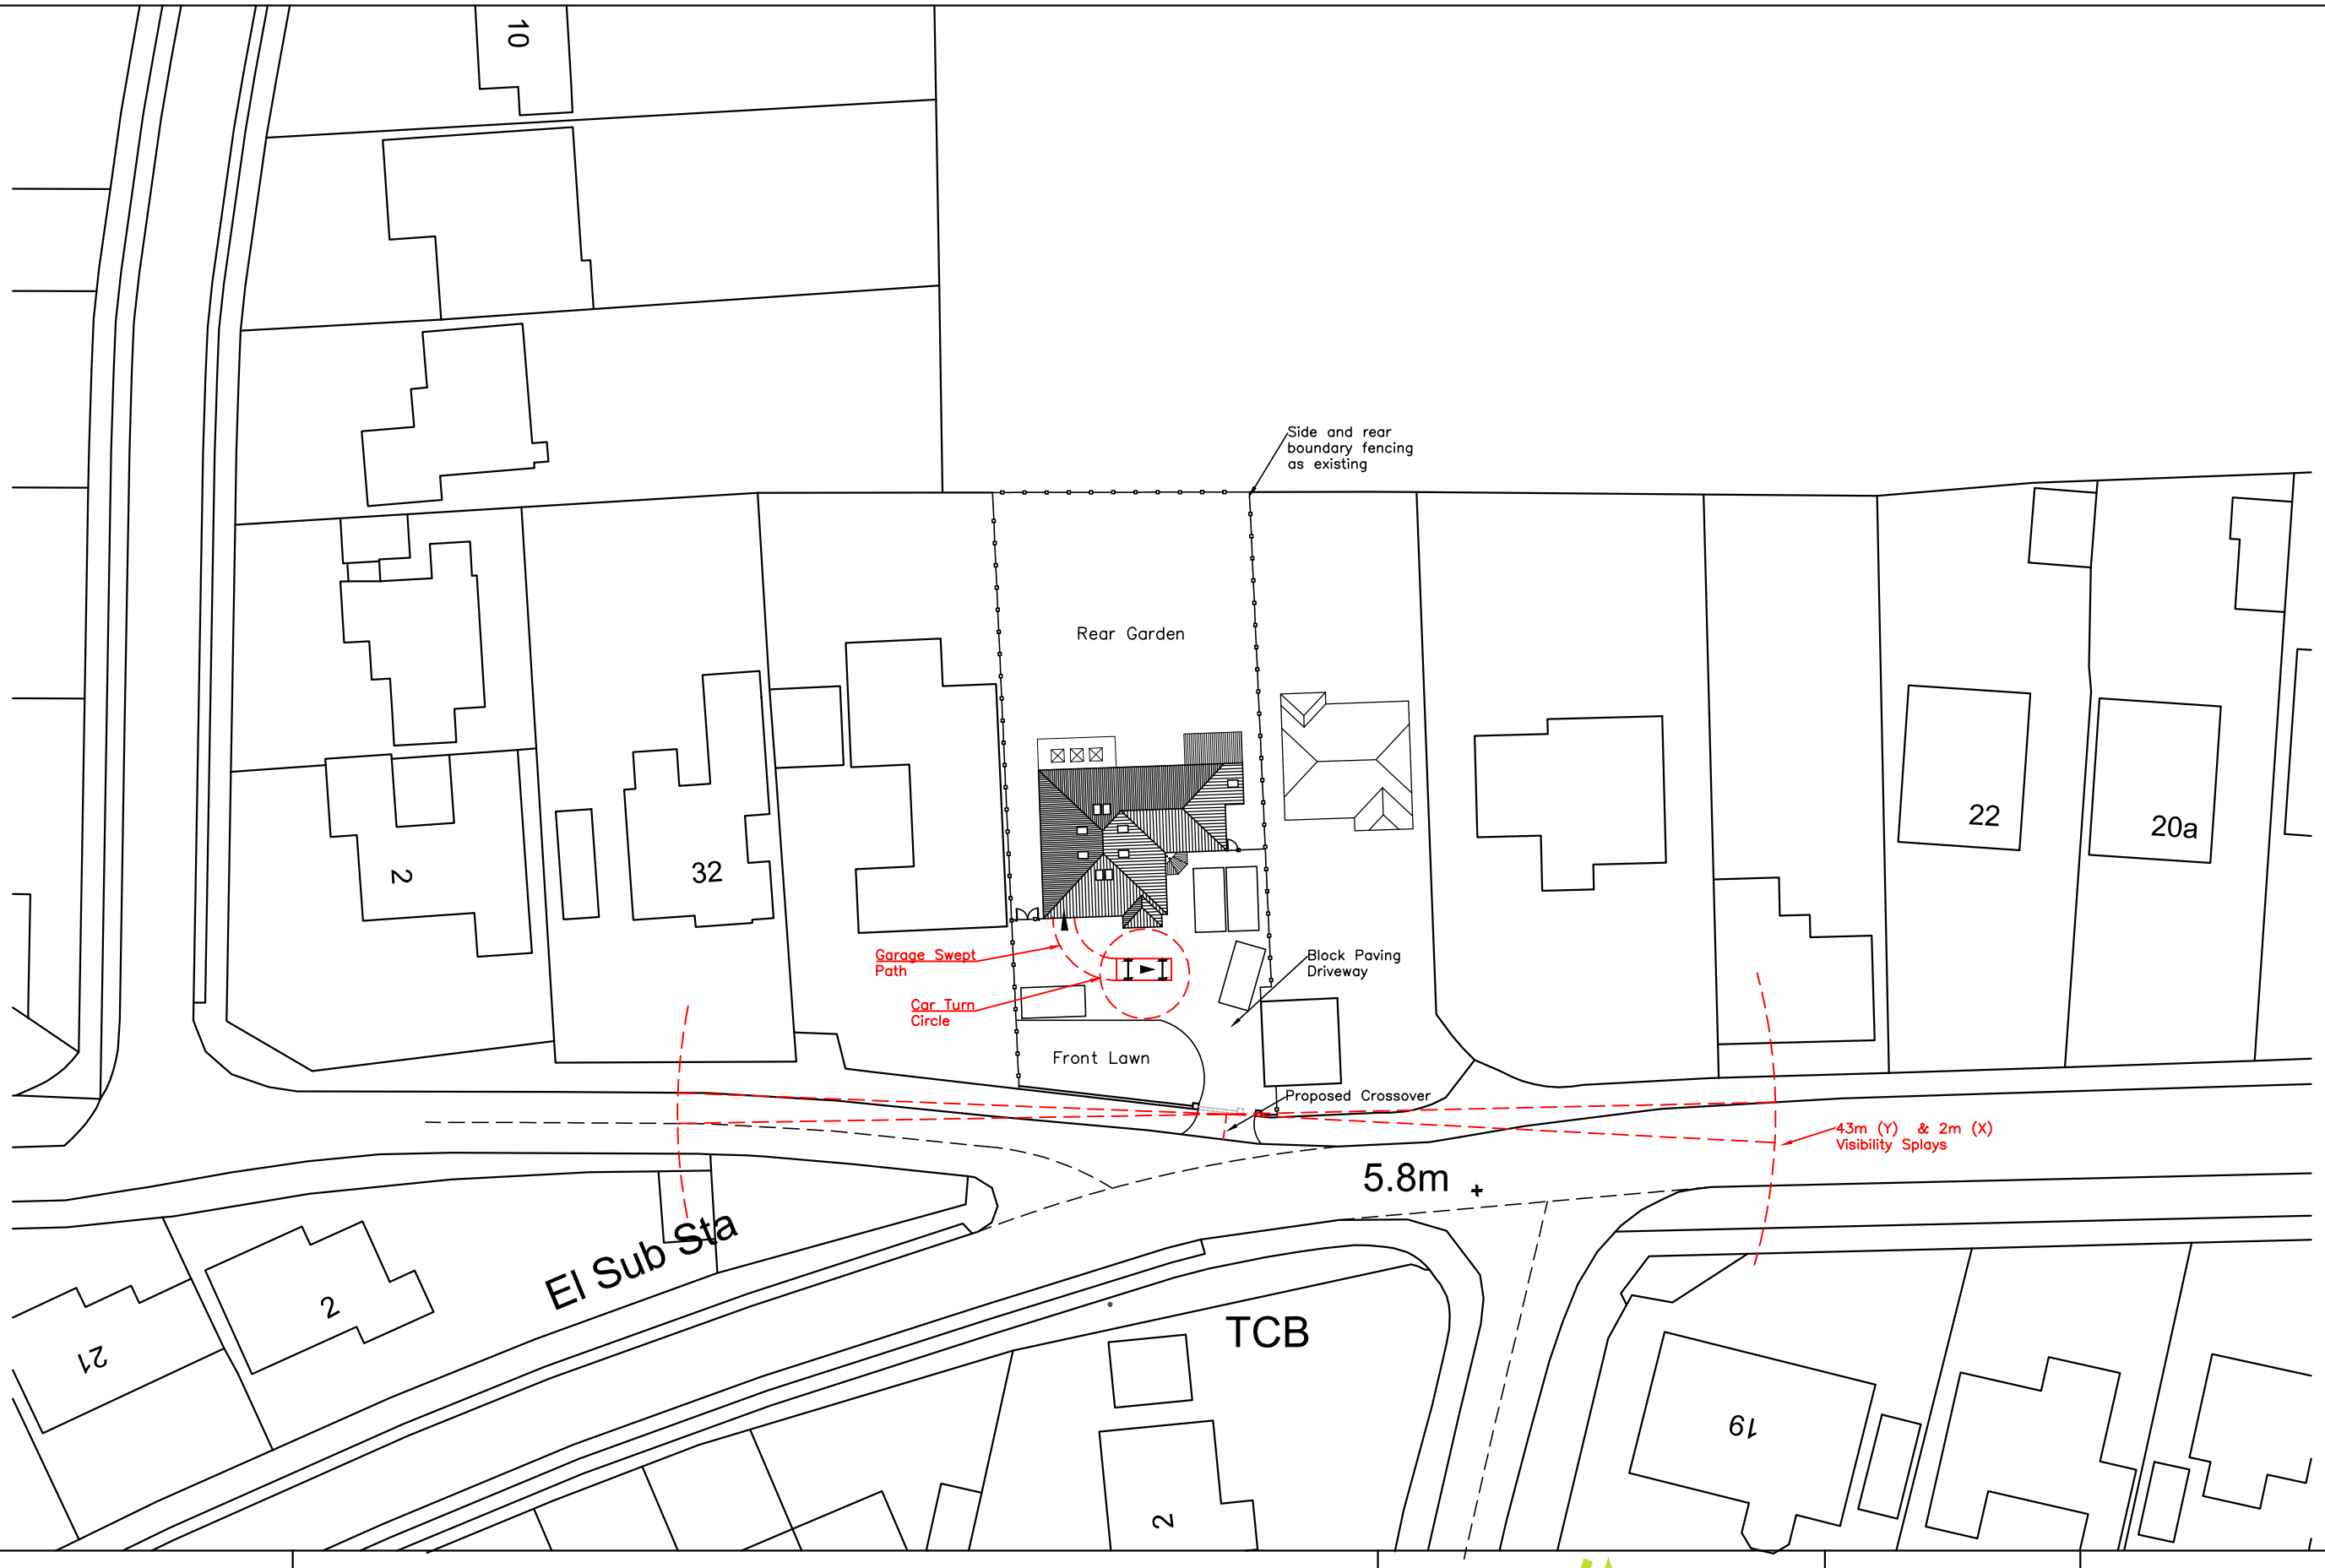


28 Sinah Lane,
Hayling Island,
Hampshire,
PO11 0HH

Proposed Site Plan

Revisions
a) Material Amendments/21/11/18/SAR
b)
c)
d)

CAAD
Critchley Architecture And Design Ltd.
Contact: 02392 474 919 | info@caad.online
The Old Brewery,15E South Street, Havant, PO9 1BU

N

Scale A3 = 1:500
Drawn SAR
Date 01/11/18

0

18100–104

50m 100m 150m 200m