


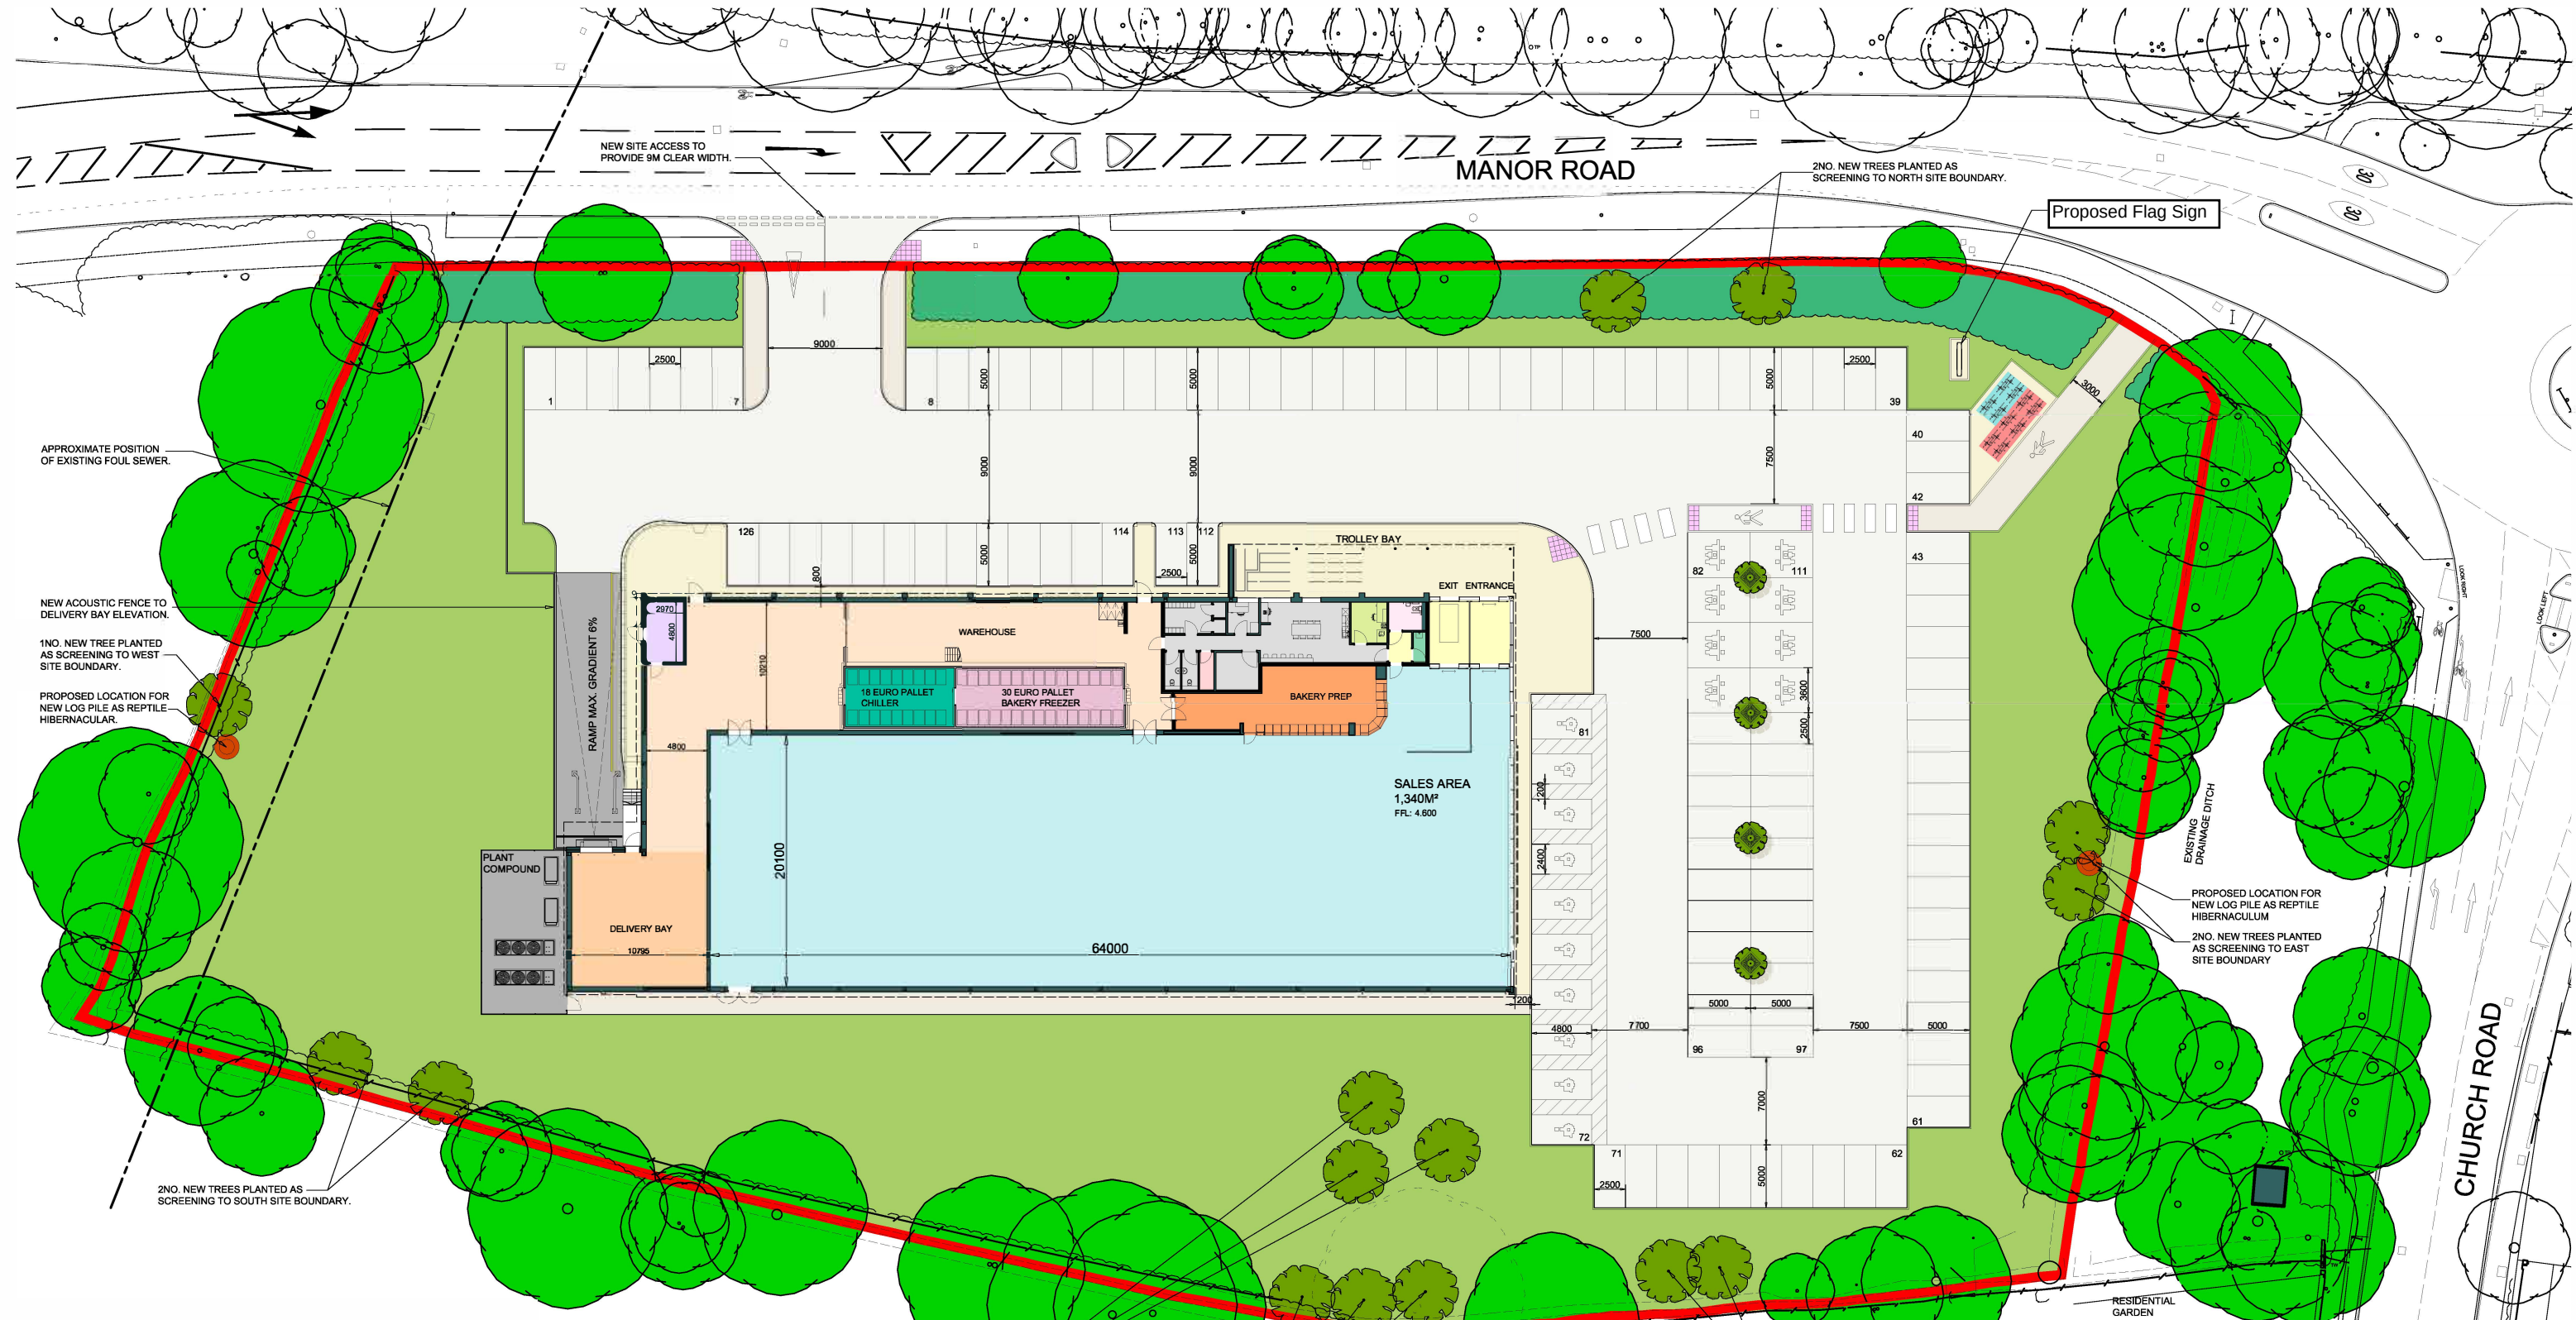

SCHEDULE OF ACCOMMODATION - KEY

Site area	1.16ha (2.86 acres)
GIA ground	2,186 sq m
GEA ground	2,267 sq m
PARKING	
Standard	108
Disabled	10
Parent & child	8
TOTAL	126 spaces
Short stay cycle parking	11 cycles
Long stay cycle parking	8 cycles



& POOLE PATTLE chartered architects
TEL: 01473 230580 FAX 01473 231549 E-MAIL: mail@pooleandpattle.co.uk
5 OBSERVATION COURT 84 PRINCES STREET IPSWICH SUFFOLK IP1 1RY

Project	Lidl, Hayling Island	Date	March 2017	Scale	1:500 @ A3
Drawing	Site Plan as Proposed	3671	02	Y	