


Supplied by Streetwise Maps Ltd
www.streetwise-maps.com
Licence No: 100042435

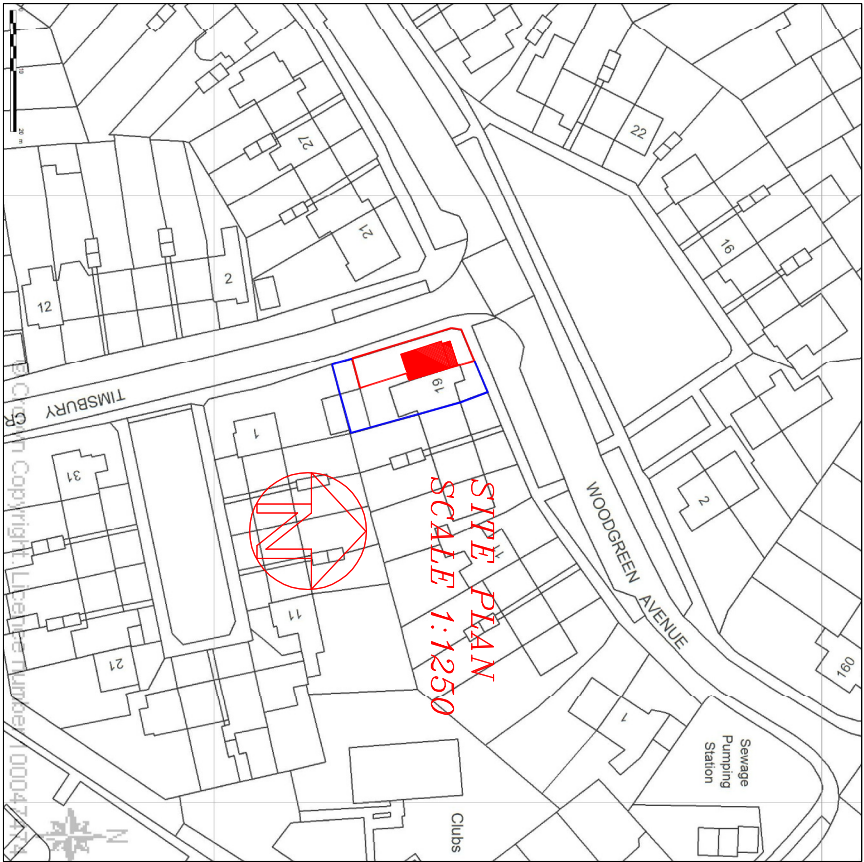

© Crown Copyright Licence number 100047474

*All new materials to match
existing.*

MR&MRS HORE 19 WOODGREEN AVE BEDHAMPTON P09 3EB	DRAWING NUMBER: 101	DATE 27/8/18
	TITLE: LOCATION PLAN	SCALE 1:1250