



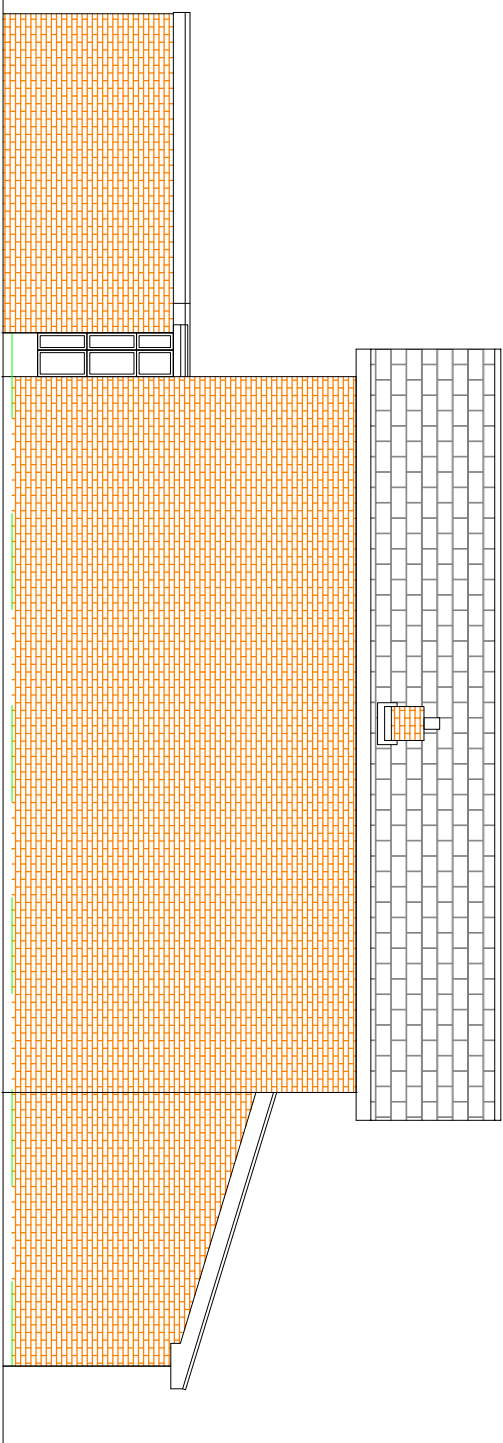


Existing Side Elevation

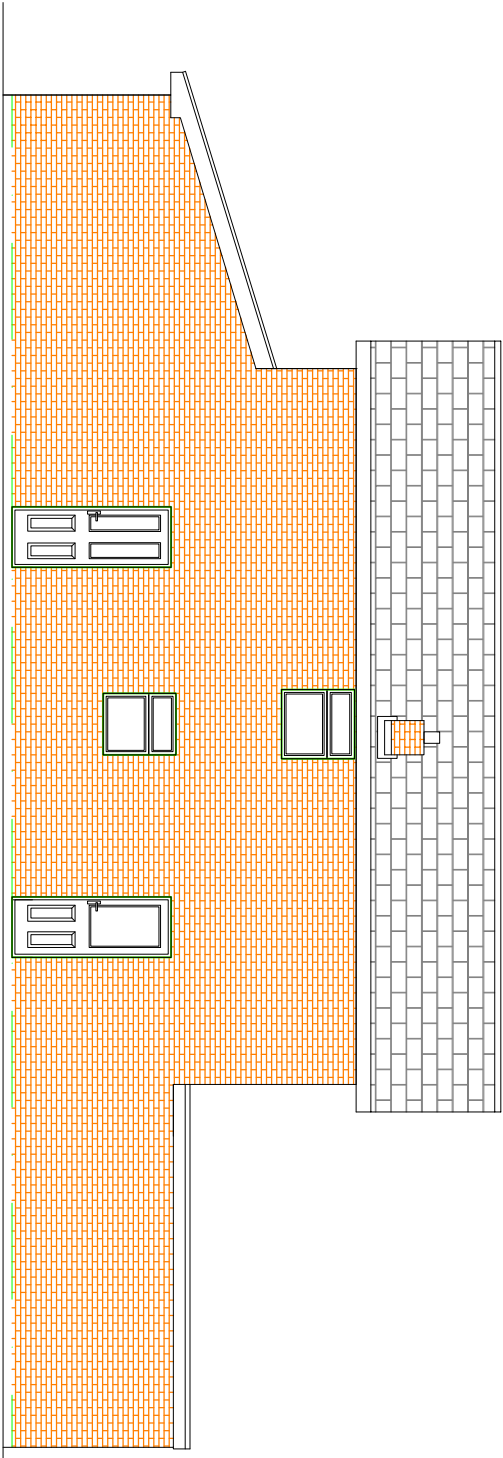


Existing Side Elevation

SCALE 1:100

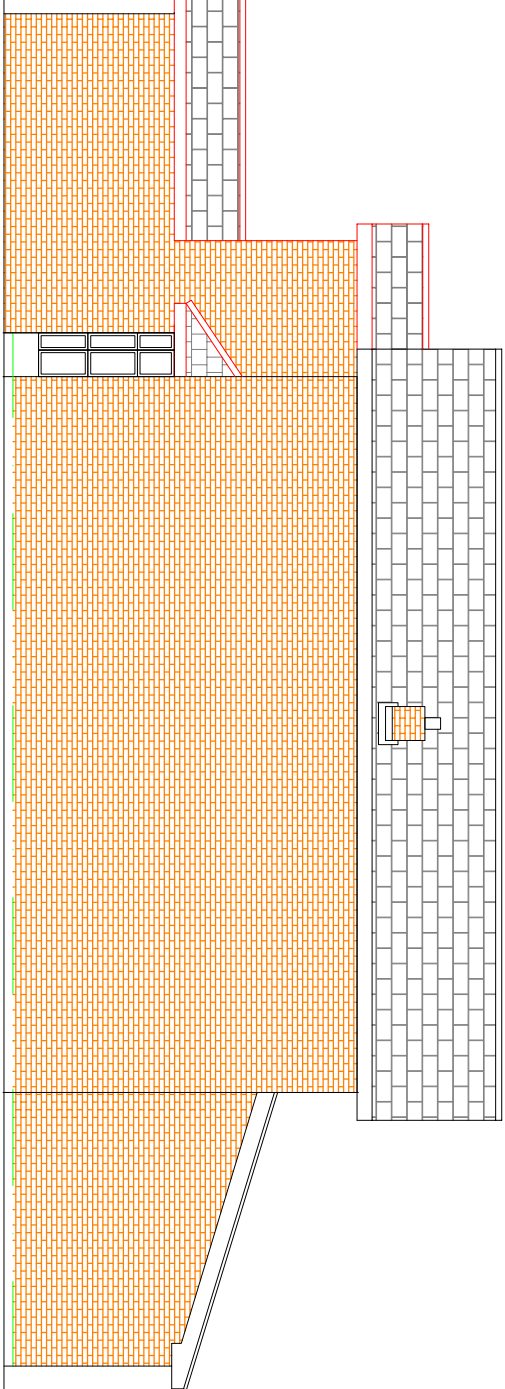

Proposed Side Elevation

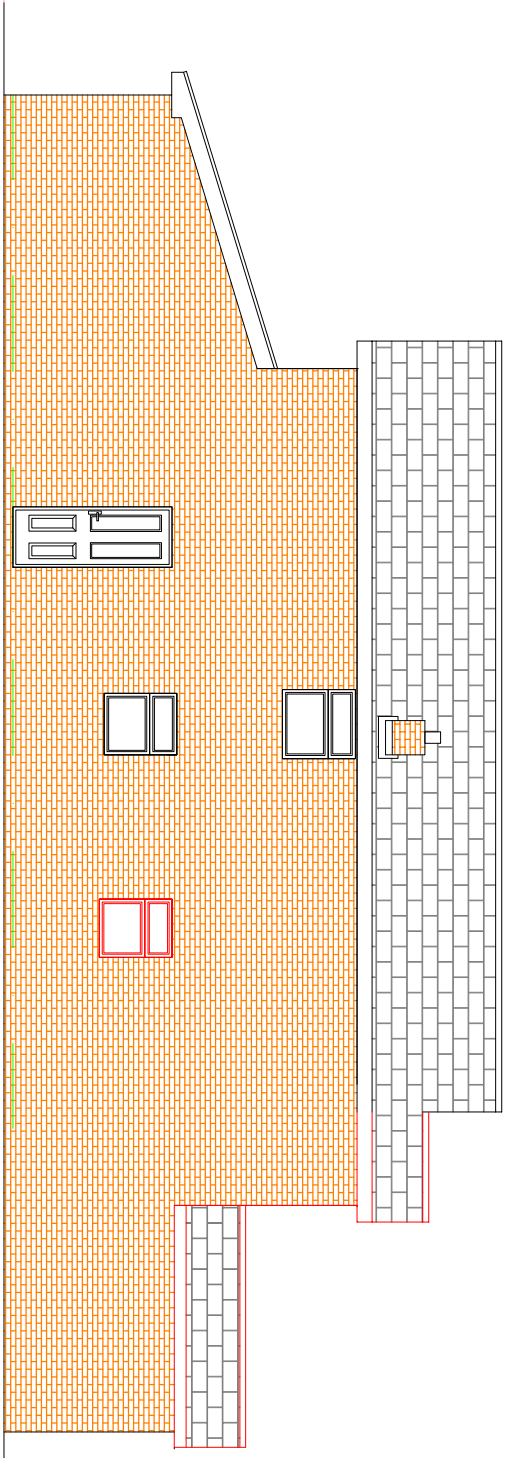

Proposed Side Elevation