


NOTES:


Dimensions to be checked on site before commencing work. Any discrepancies shall be reported to the architect immediately.

Do not scale from these drawings except for planning purposes. Use figured dimensions only.

Where applicable this drawing is to be read in conjunction with other consultants' drawings.

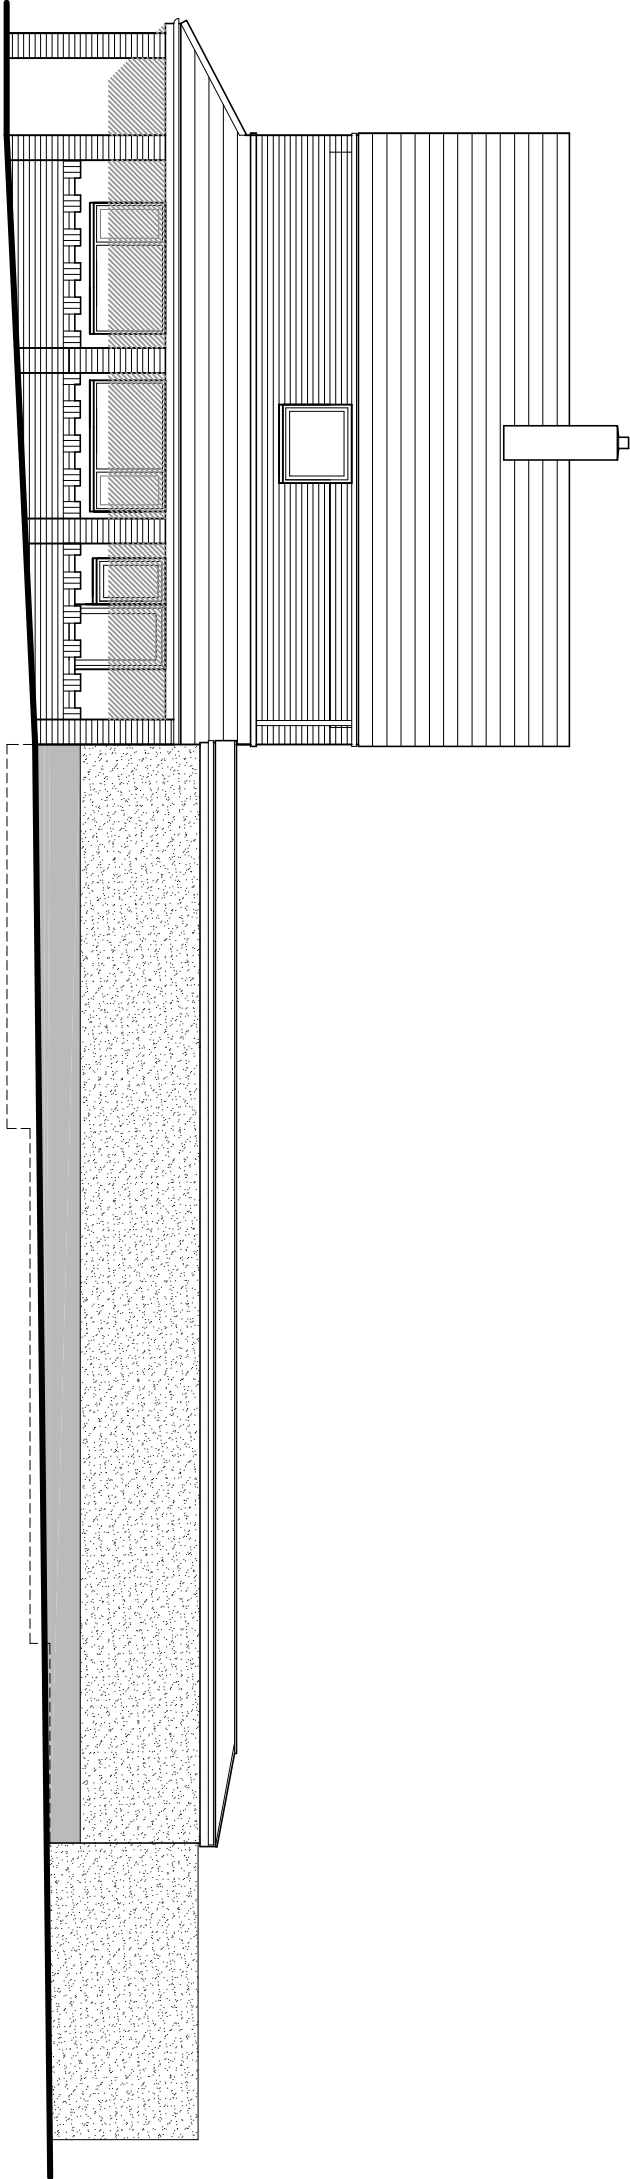


North (side) elevation

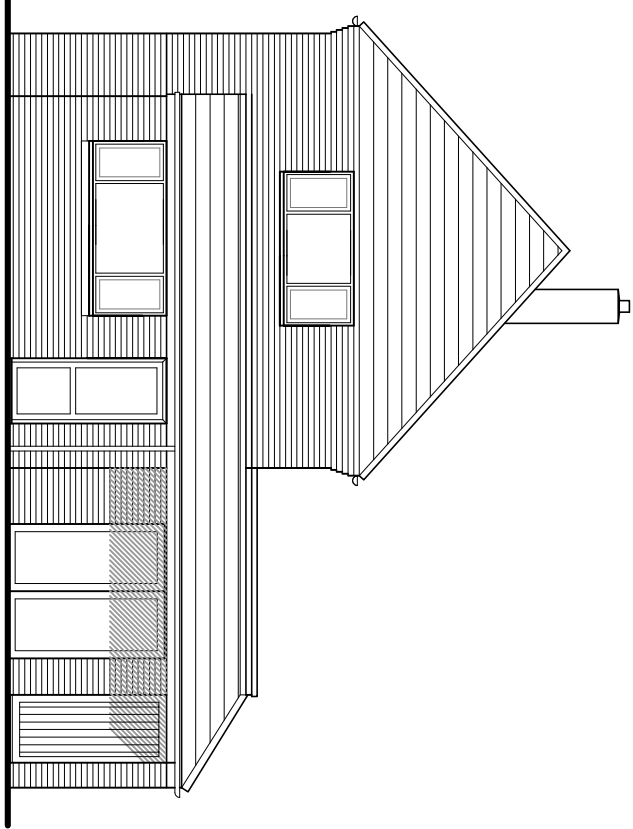


East (front) elevation

Existing elevations scale 1:100

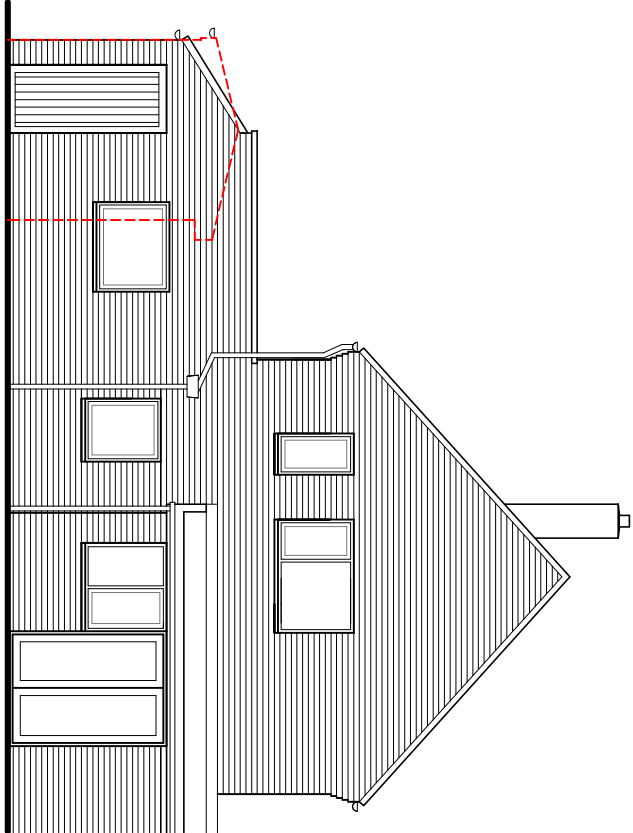

West (rear) elevation

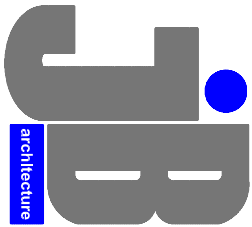

JIMMY BESSANT ARCHITECTURE
TEL.: 01243 373620 M: 07769904282
E: jimmy@jb-architecture.co.uk
Web: www.jb-architecture.co.uk

REV.	DATE	DESCRIPTION
A	23.02.18	Amendments to text headings.

For MR & MRS PAGE

Project
PROPOSED EXTENSIONS
AT 41 NEW BARN ROAD
BEDHAMPTON
PO9 3PY

Title

EXISTING ELEVATIONS

Date	Drawn	Scale	Checked
JAN 2018	JB	1:100 @ A3	-
Job Number	Drawing Number	Revision	
PL164.18	409	A	