

These Plans have been prepared for the purpose of obtaining Planning Permission and/or Building Regulation Approval for the work shown thereon only and should not be used for any other purpose.

© These Plans remain the copyright of the architect and must not be copied or reproduced in any way without written permission with the exception of Local Authorities for Planning Purposes



Andrew R Dunks

BSc(Hons) MRICS CBuildE MCABE


Chartered Surveyor and Building Engineer

22 Oberon Close, Waterlooville,

Hants, PO7 7TH

Tel: (023) 9225 3034

e-mail: andrewRdunks@gmail.com

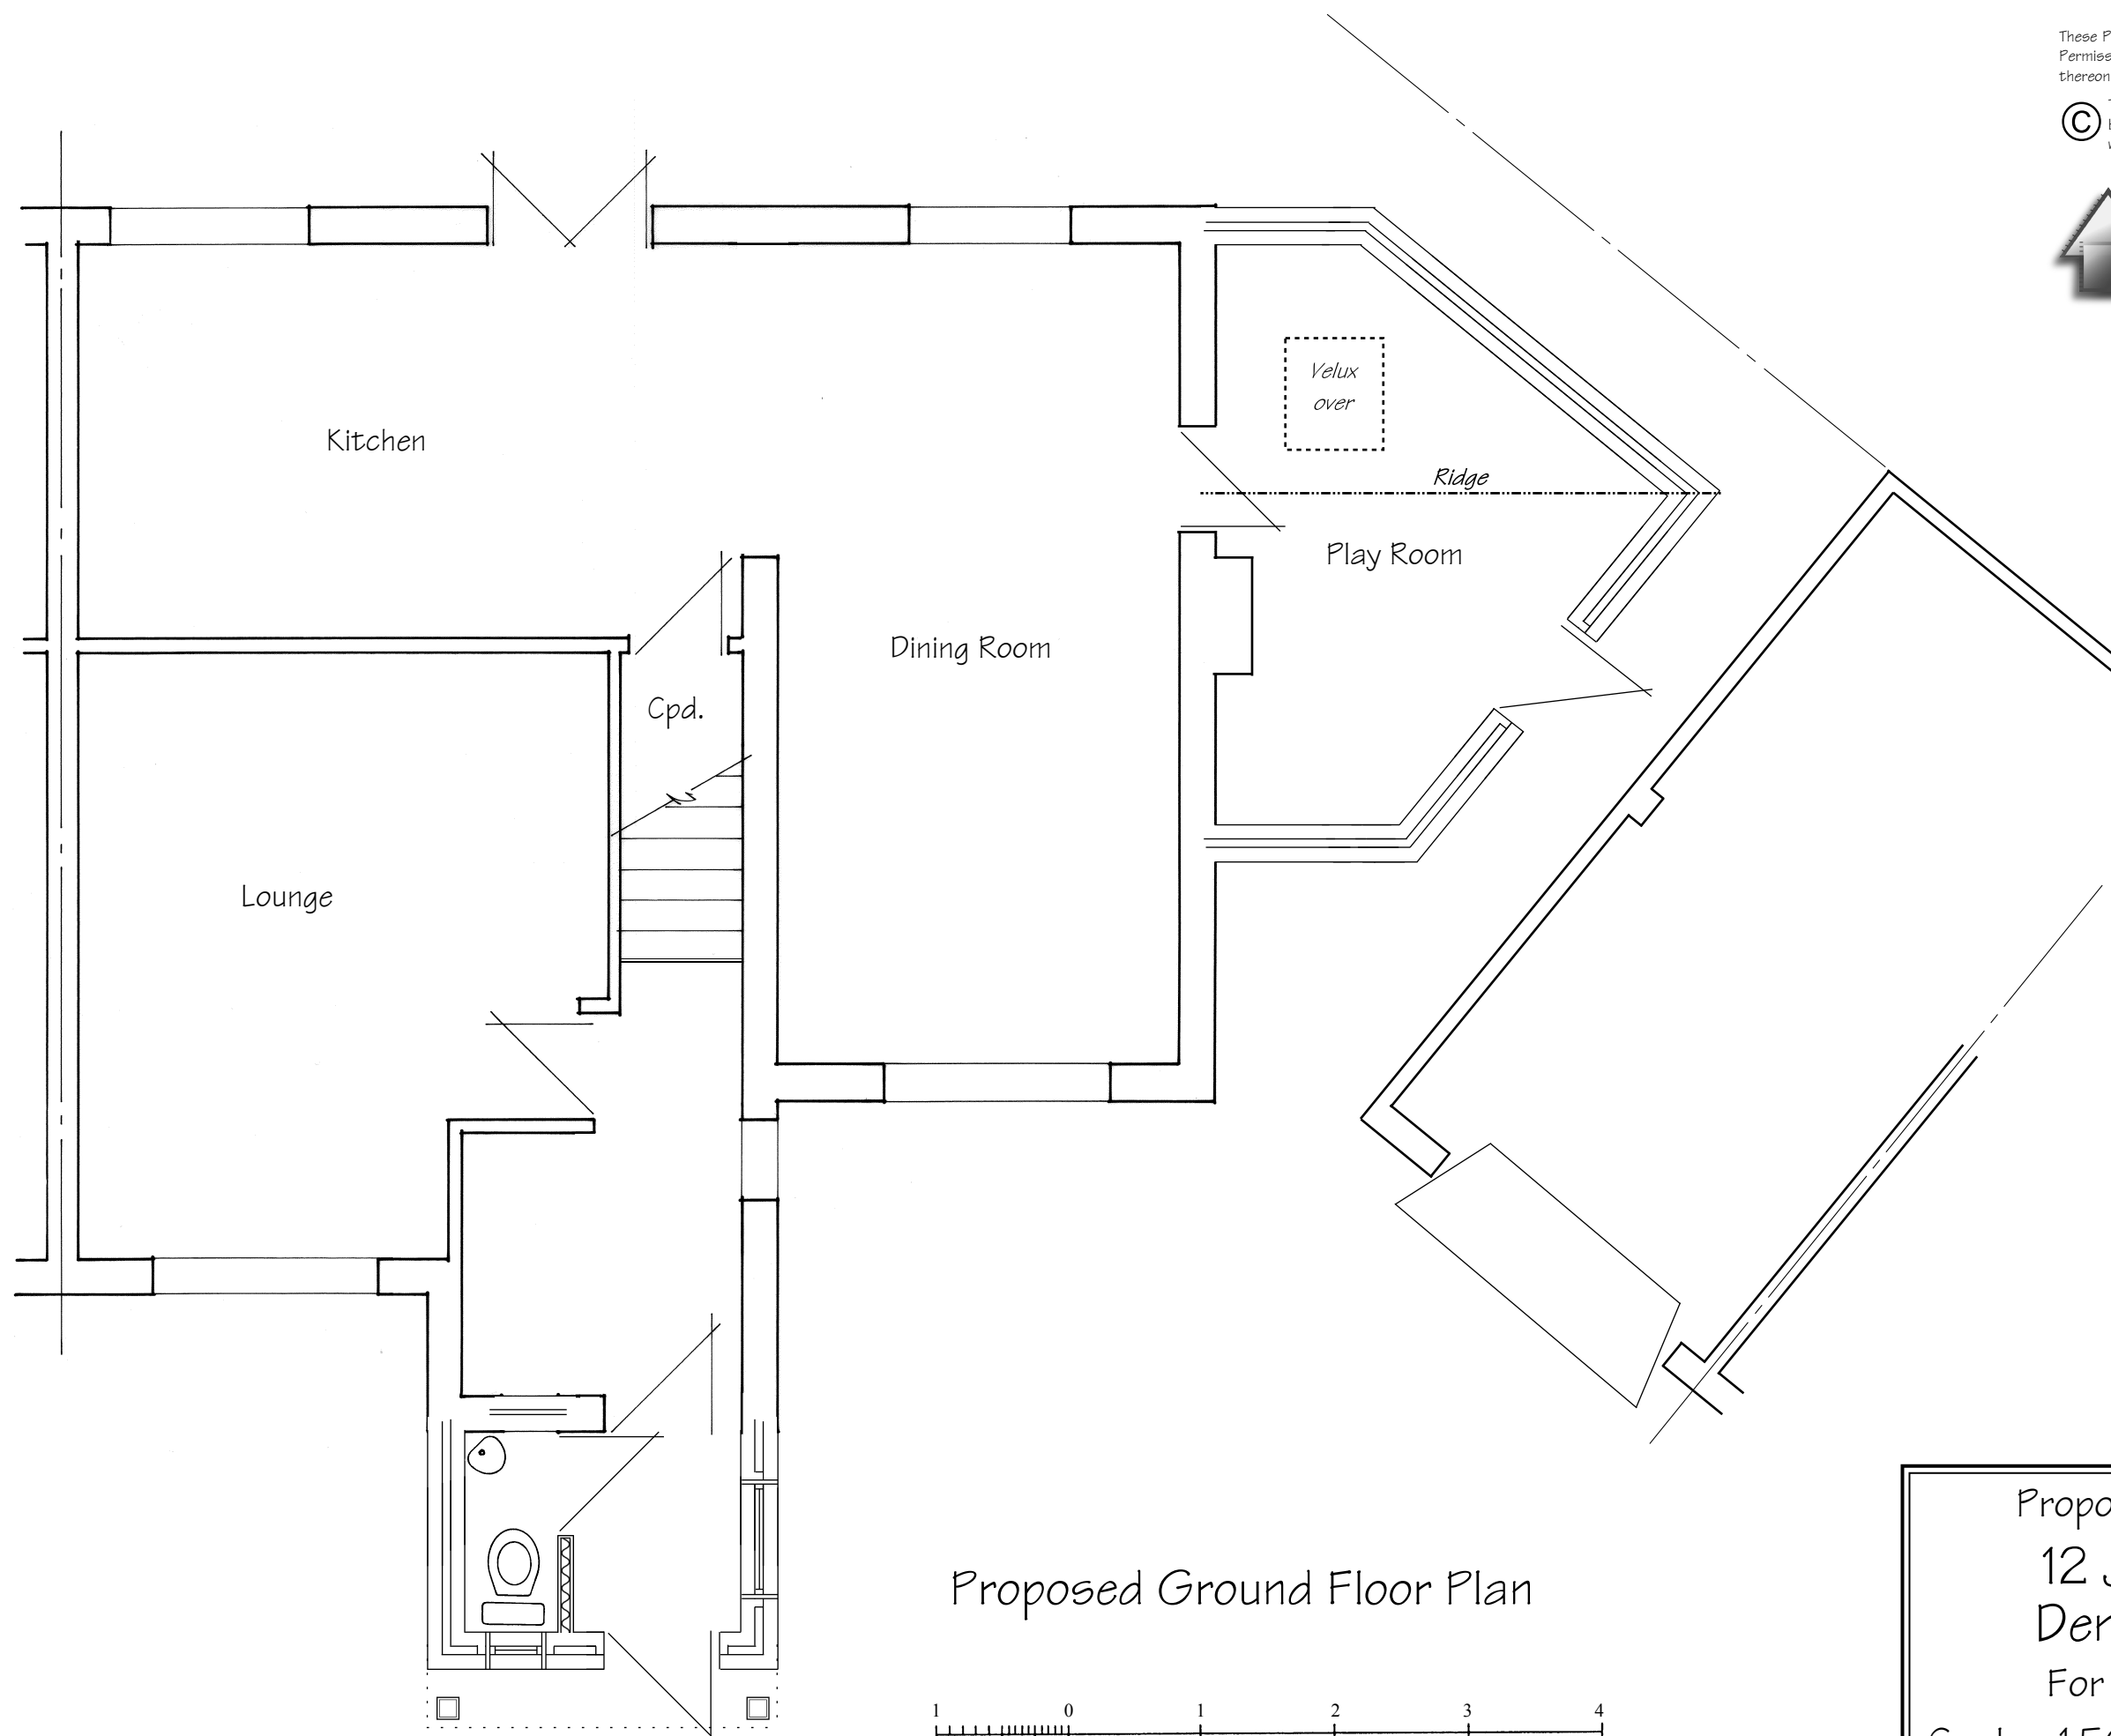

Proposed Ground Floor Plan

1 0 1 2 3 4
Metres @ 1:50 Scale

Proposed Side Extension
12 Japonica Way
Denvilles, Havant
For Mr & Mrs Adams
Scale - 1:50, 1:100 at Page Size A3
Date - January 2018