


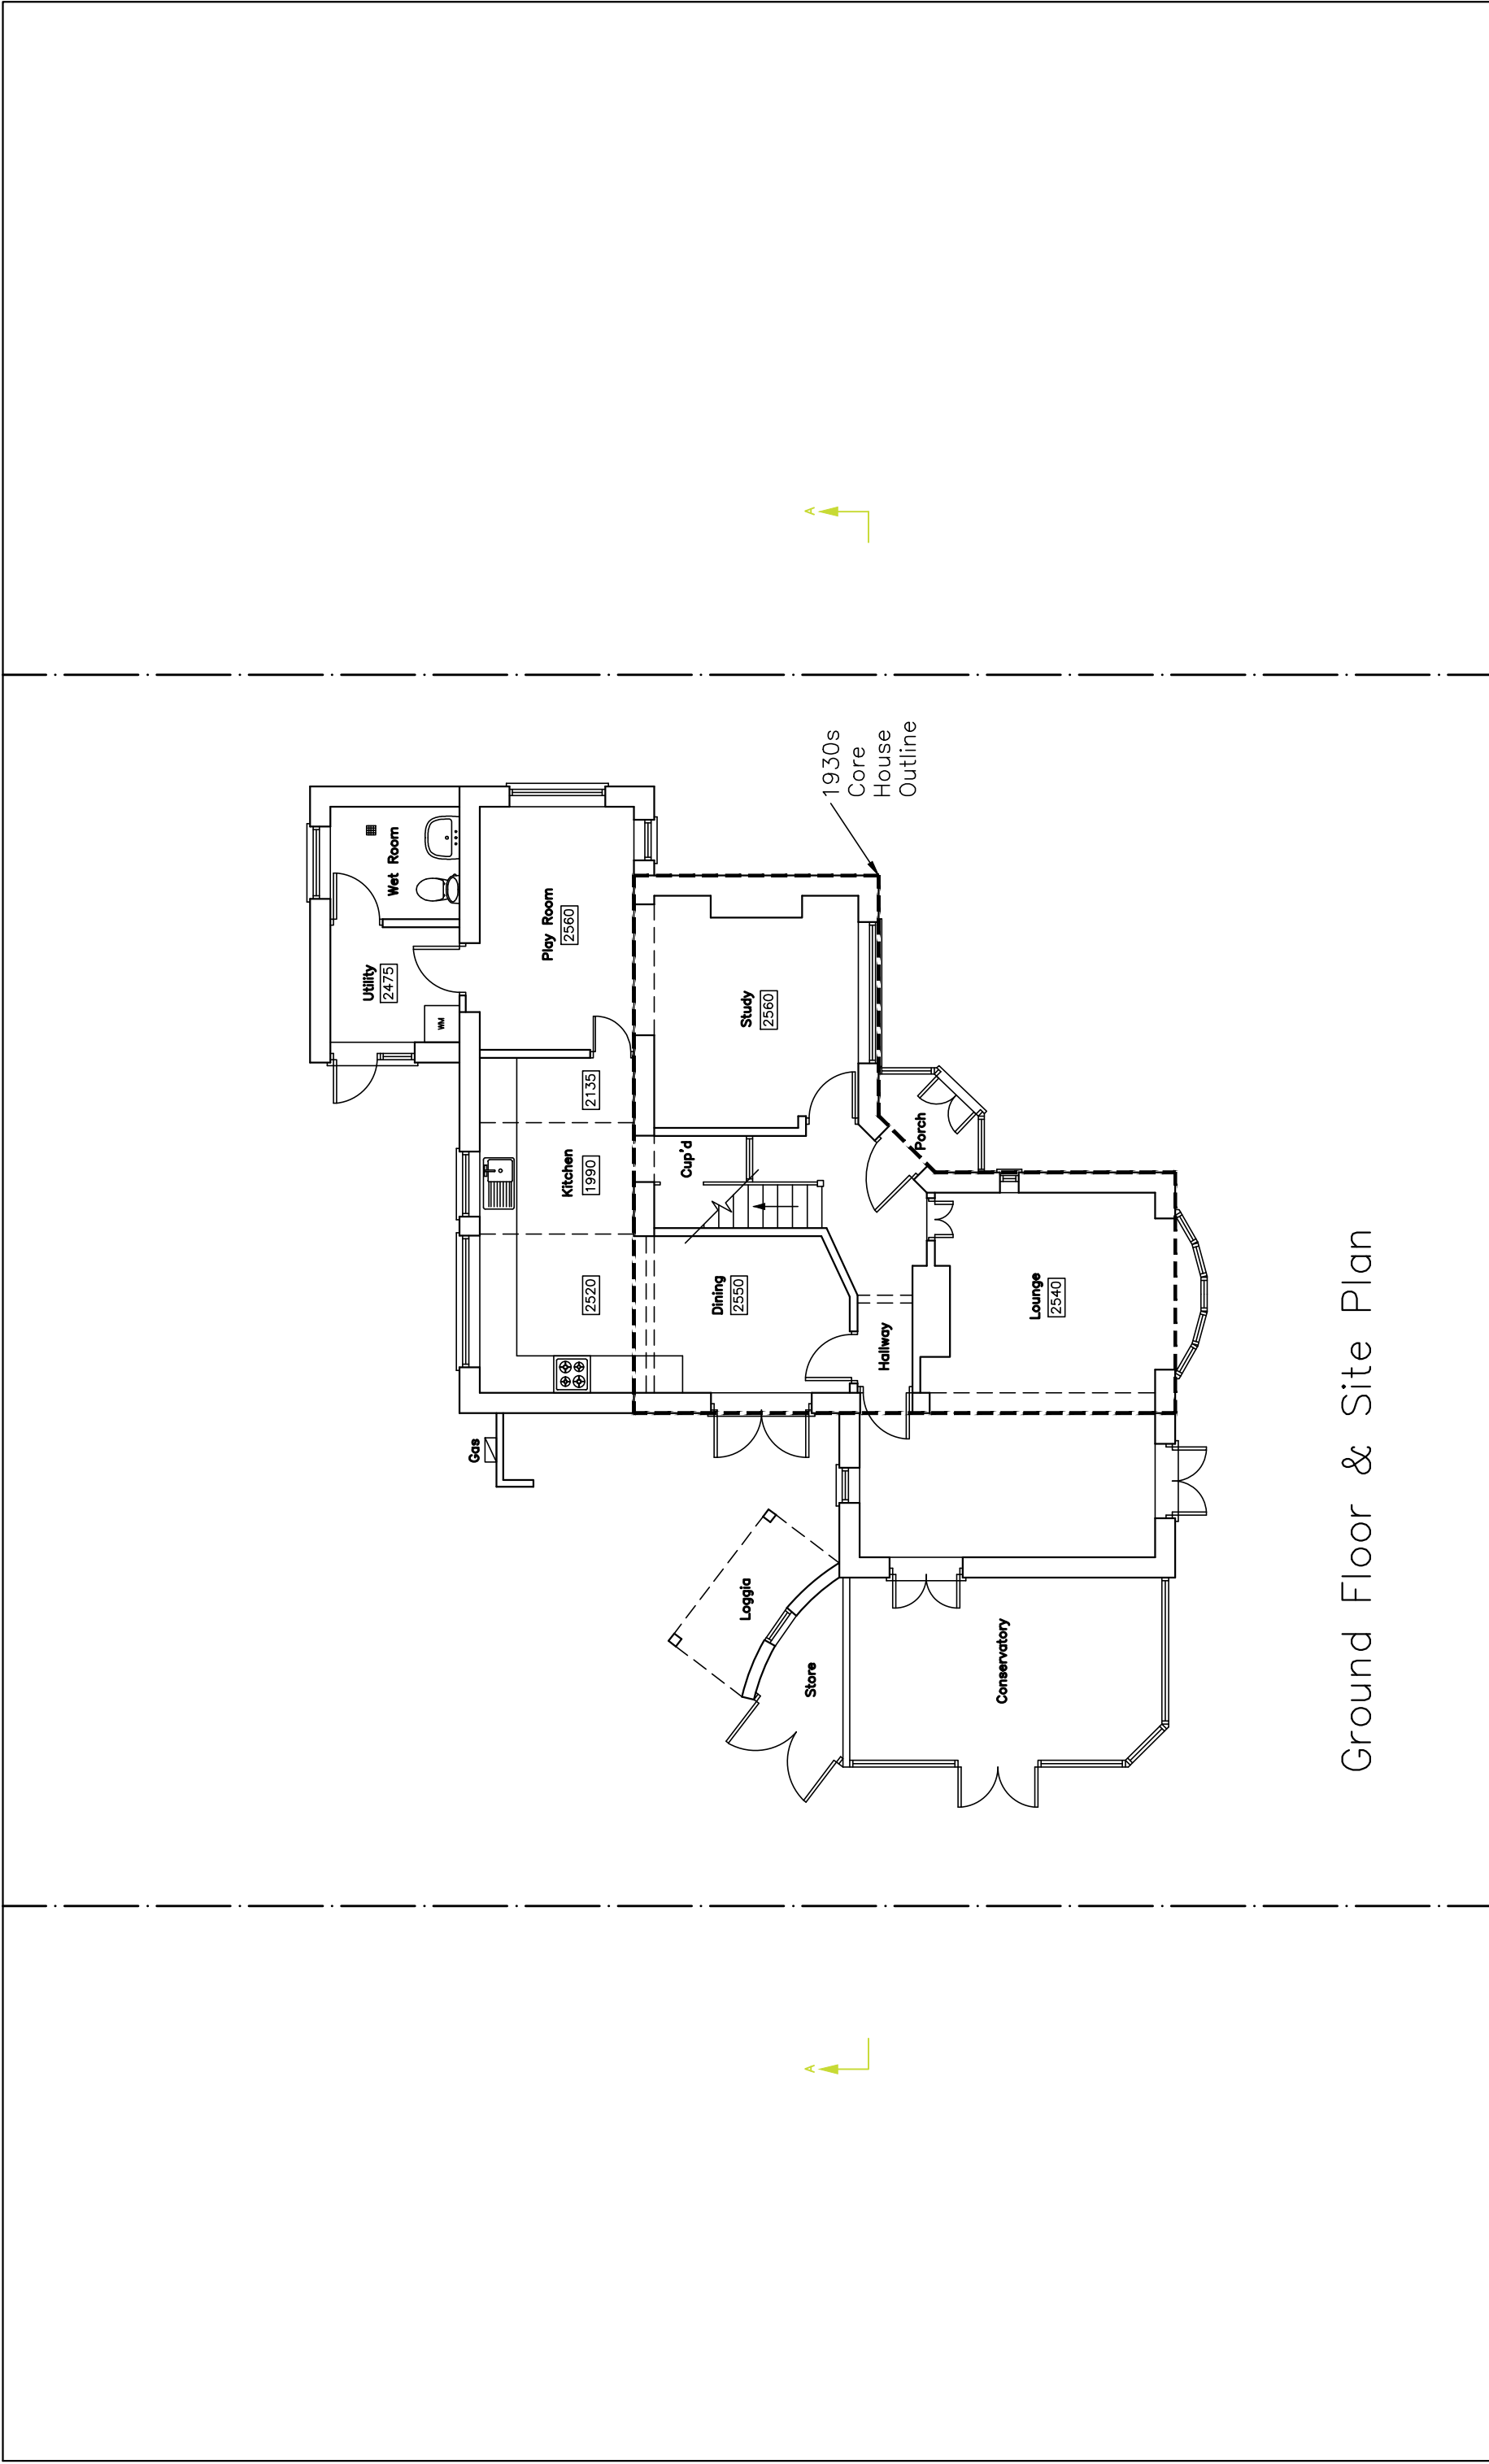

Ground Floor & Site Plan

28 Sinah Lane Hayling Island Hampshire PO11 0HH	Survey Plans Revisions a) Note/Date/Initial b) c) d)	CAD Critchley Architecture And Design Ltd. Contact: 02392 474 919 info@caad.online The Old Brewery, 15E South Street, Havant, PO9 1BU	Rotate 2°	Scale A1=1:50, A3=1:100 Drawn SAR Date 11/10/18 18100-2010	10m 20m 30m 40m
--	--	---	----------------------------------	--	---