



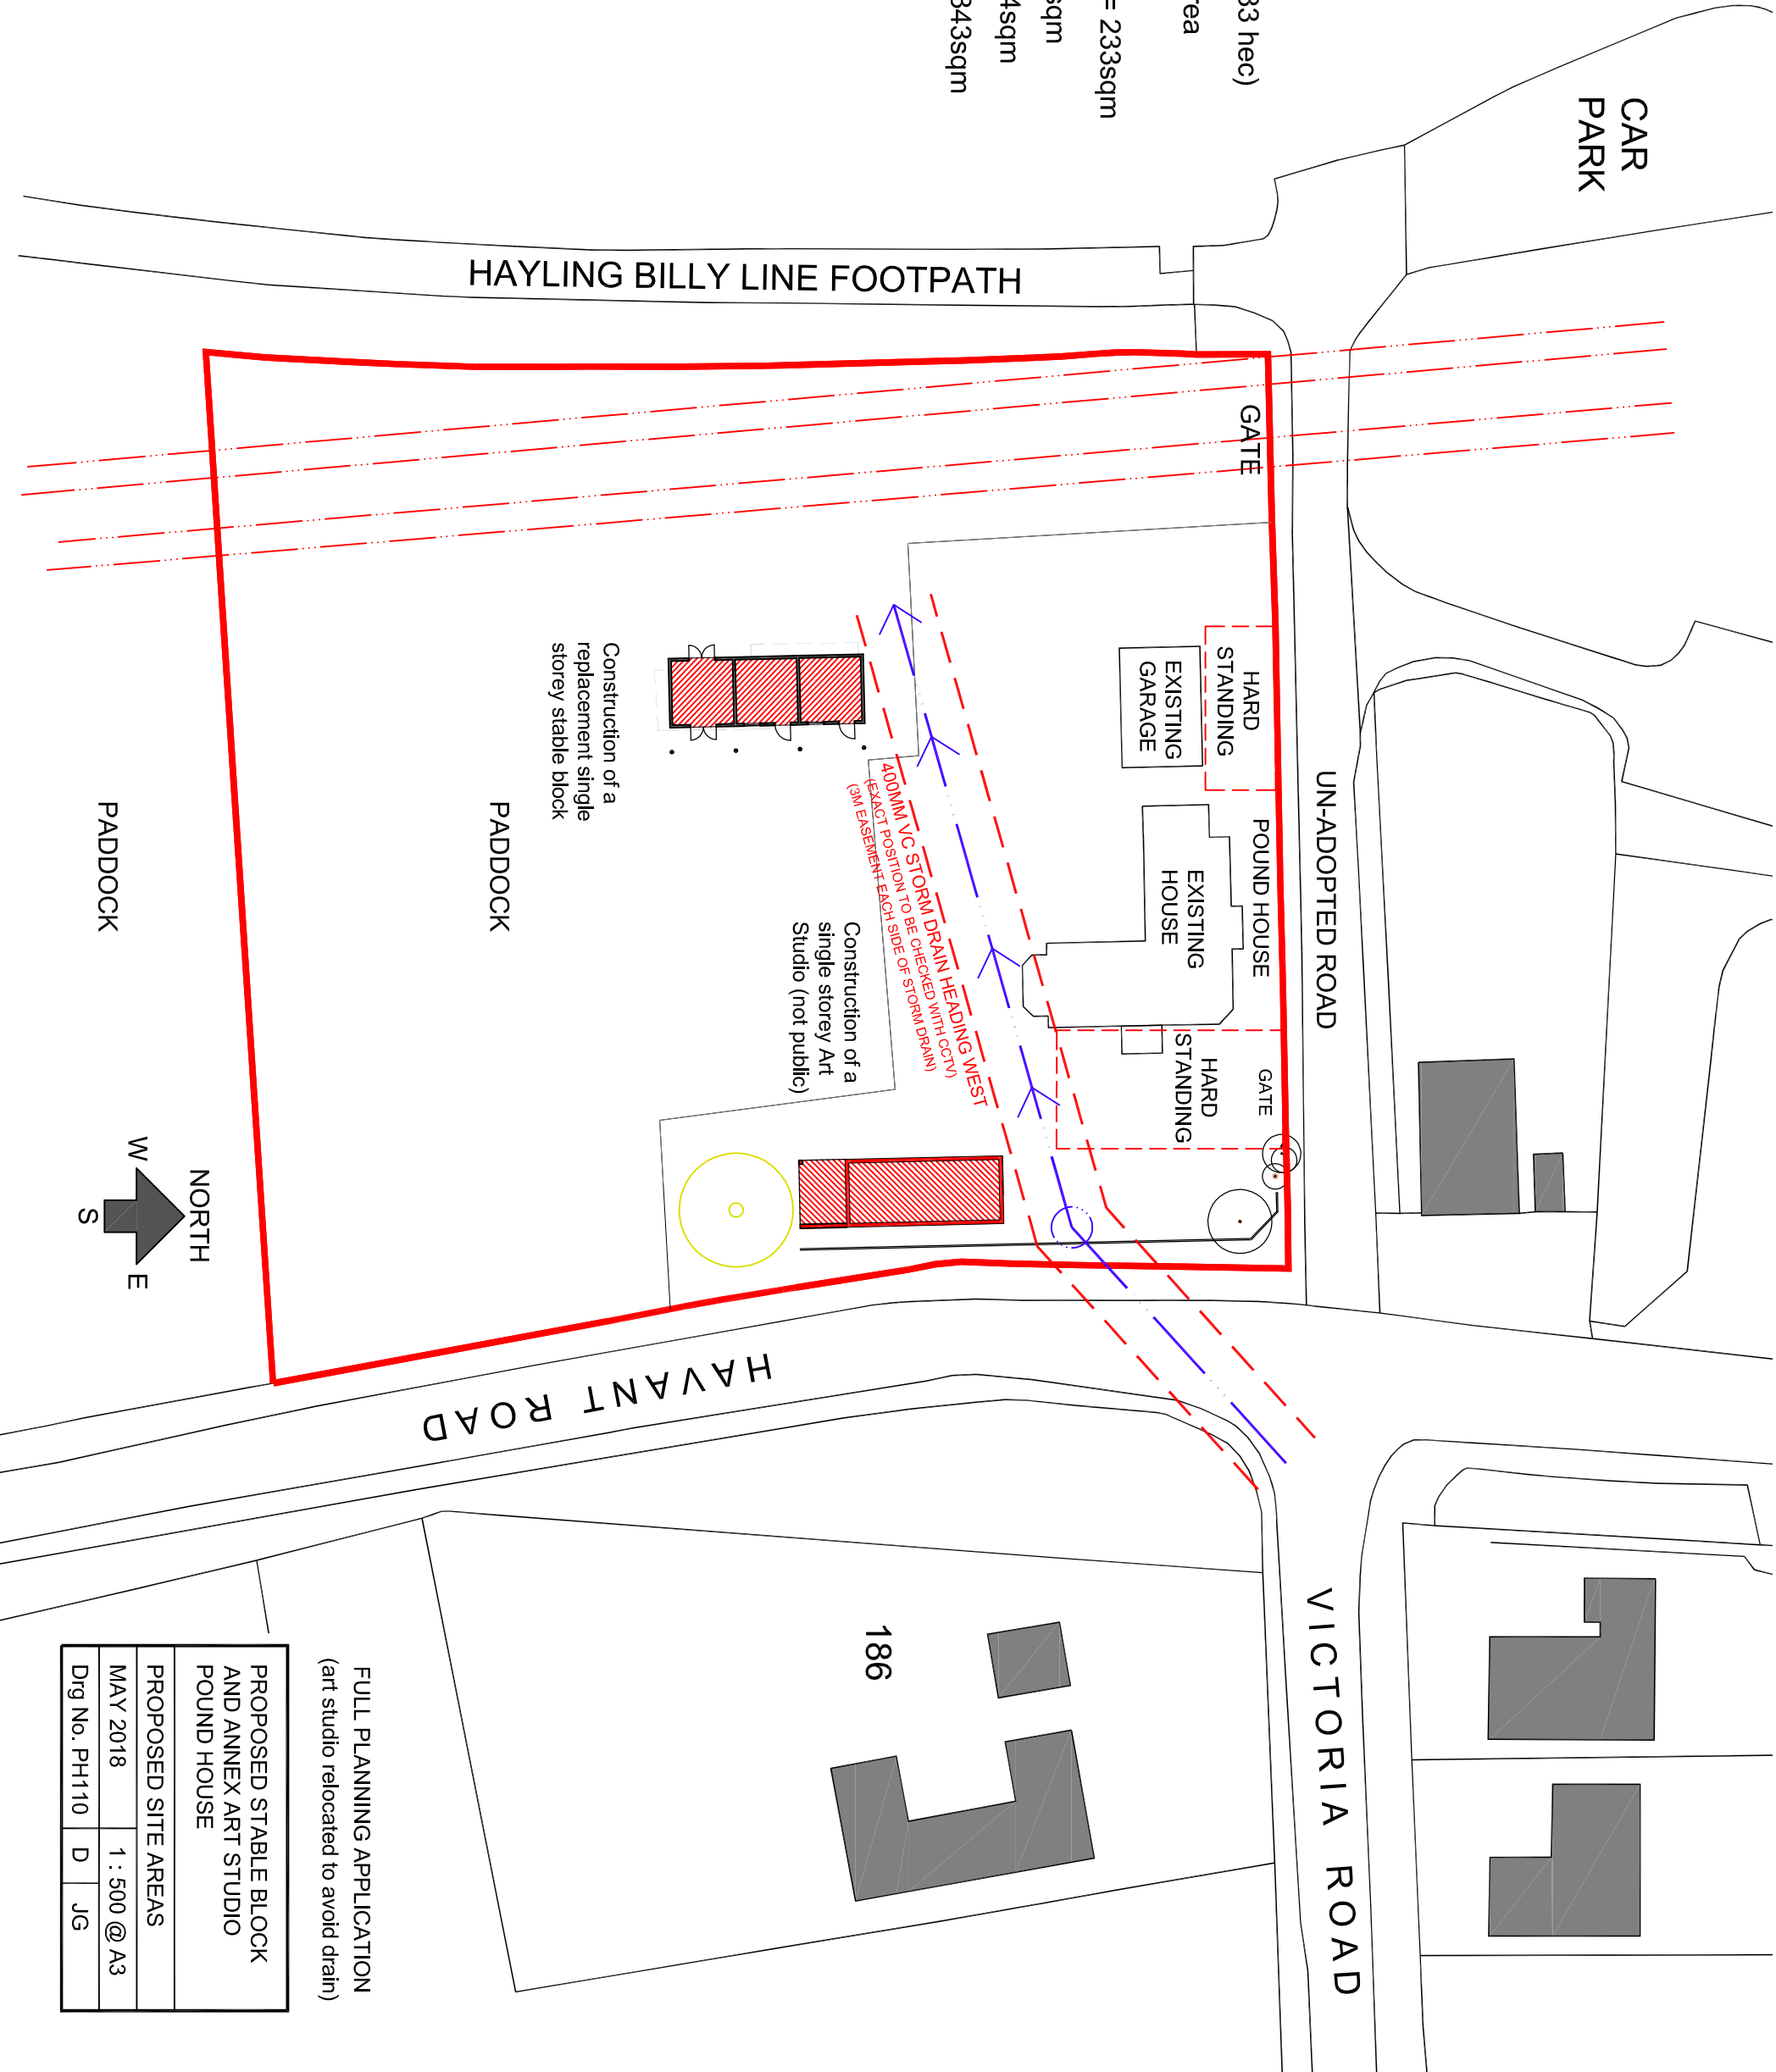

- 1 Site Area = 5982sqm (0.5983 hec)
- 2 Existing House & garage Area = 180 + 60sqm = 240sqm
- 3 Total area of hardstanding = 233sqm
- 4 Total area new stable = 82sqm
- 5 Total area of Art Studio = 84sqm
- 6 Total area of soft cover = 5343sqm

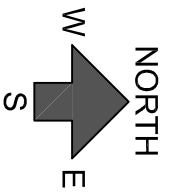

FULL PLANNING APPLICATION (art studio relocated to avoid drain)			
PROPOSED STABLE BLOCK AND ANNEX ART STUDIO POUND HOUSE			
PROPOSED SITE AREAS			
MAY 2018	1 : 500 @ A3		
Drg No. PH110	D	JG	