




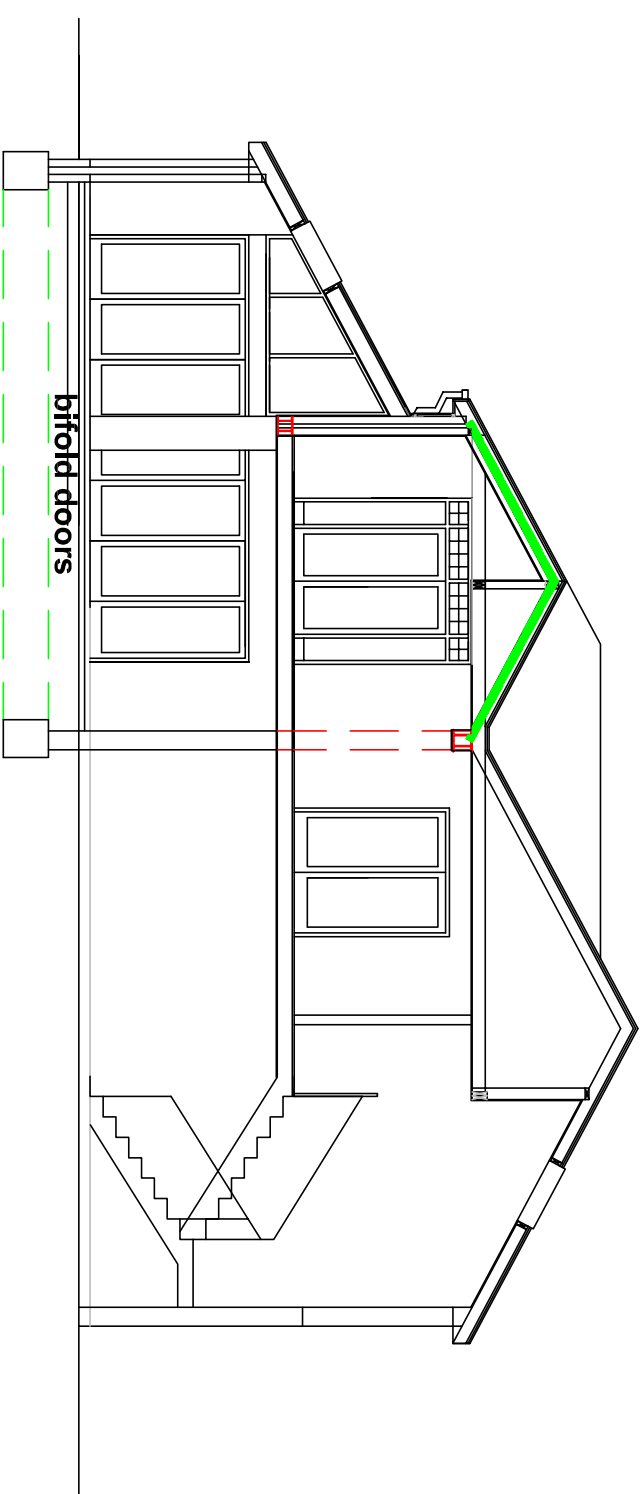


Section A-A

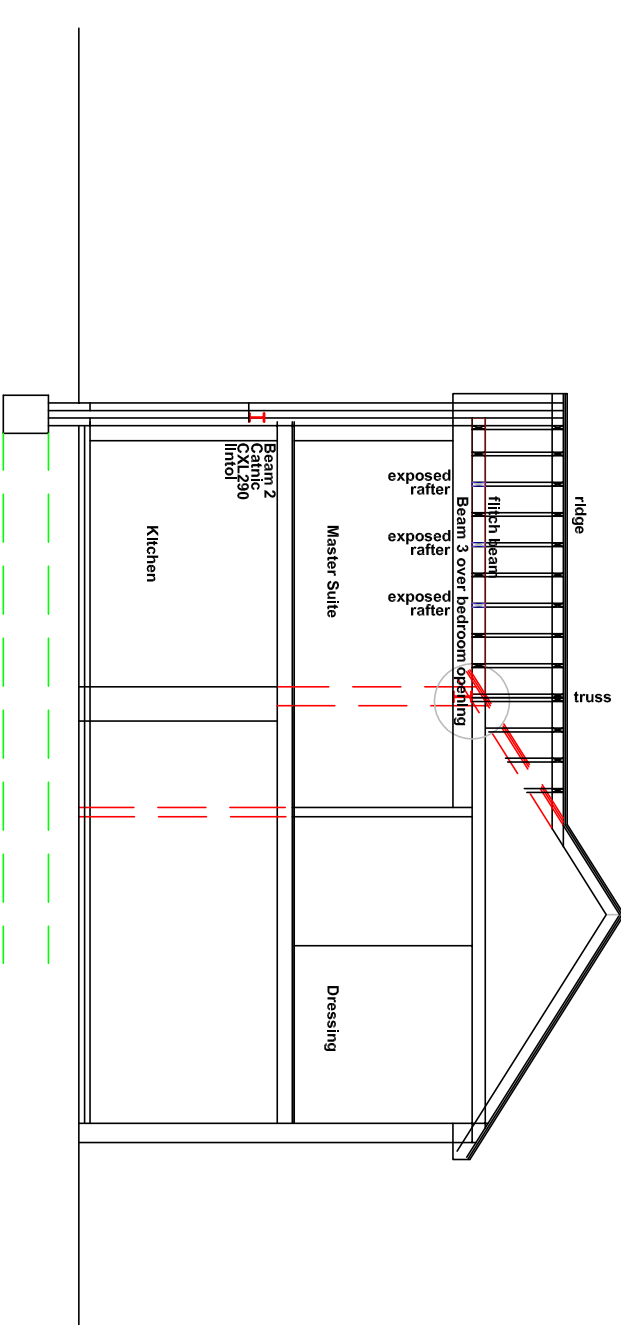


Section B-B

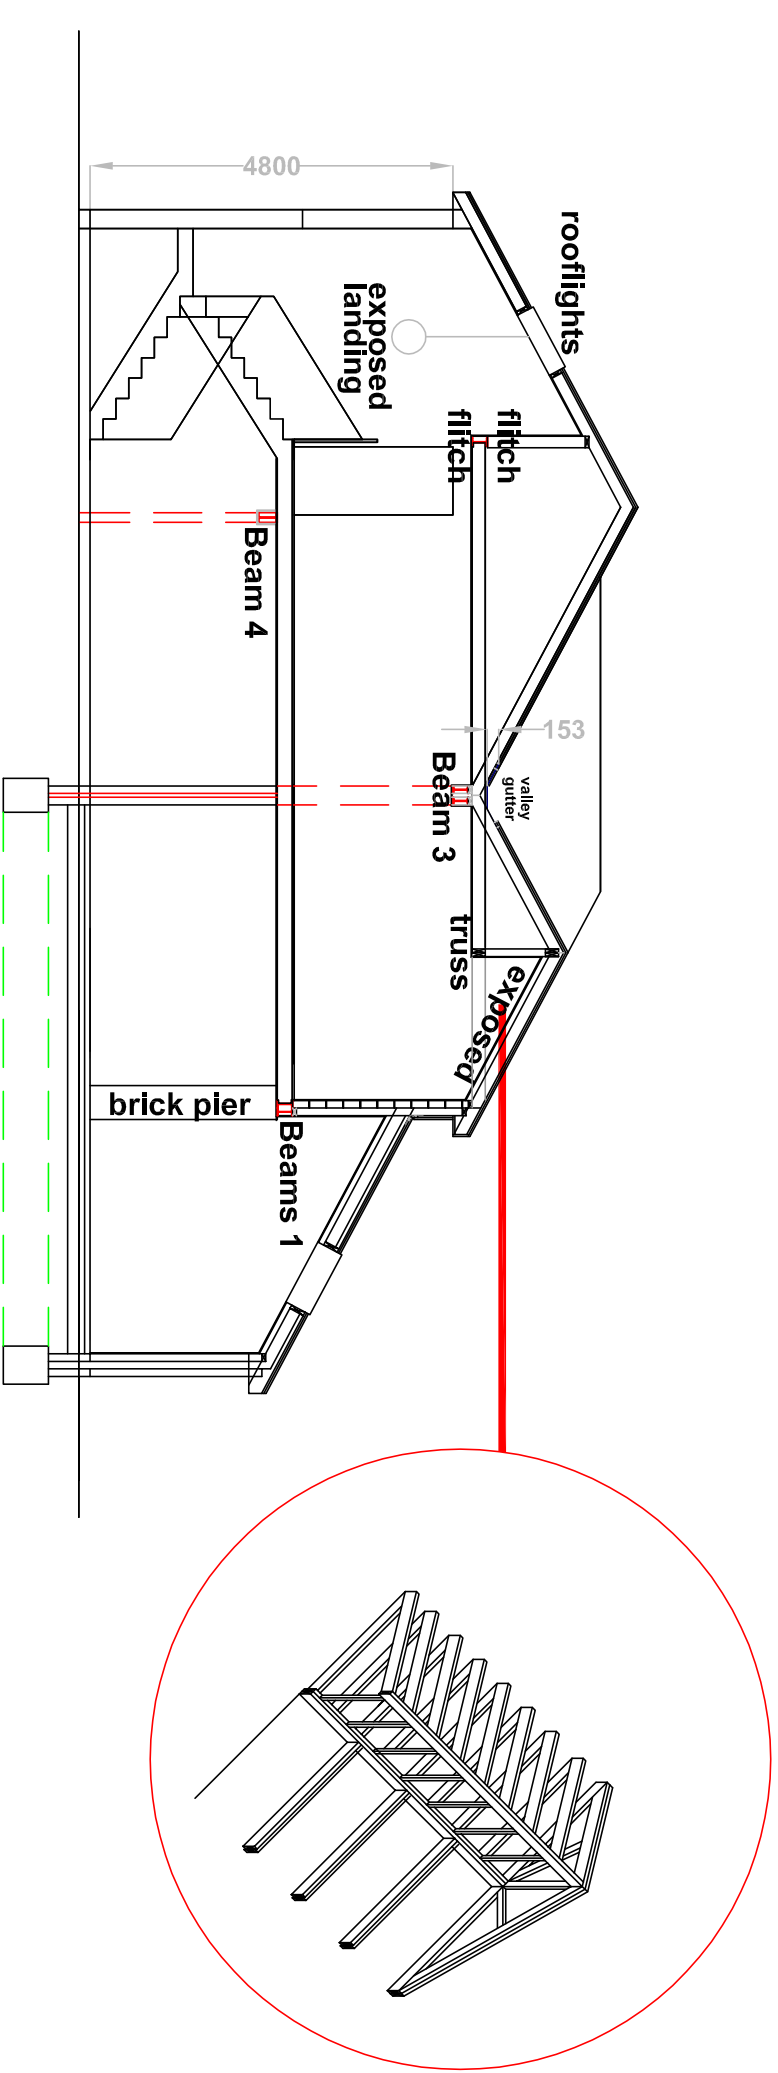


Section C-C

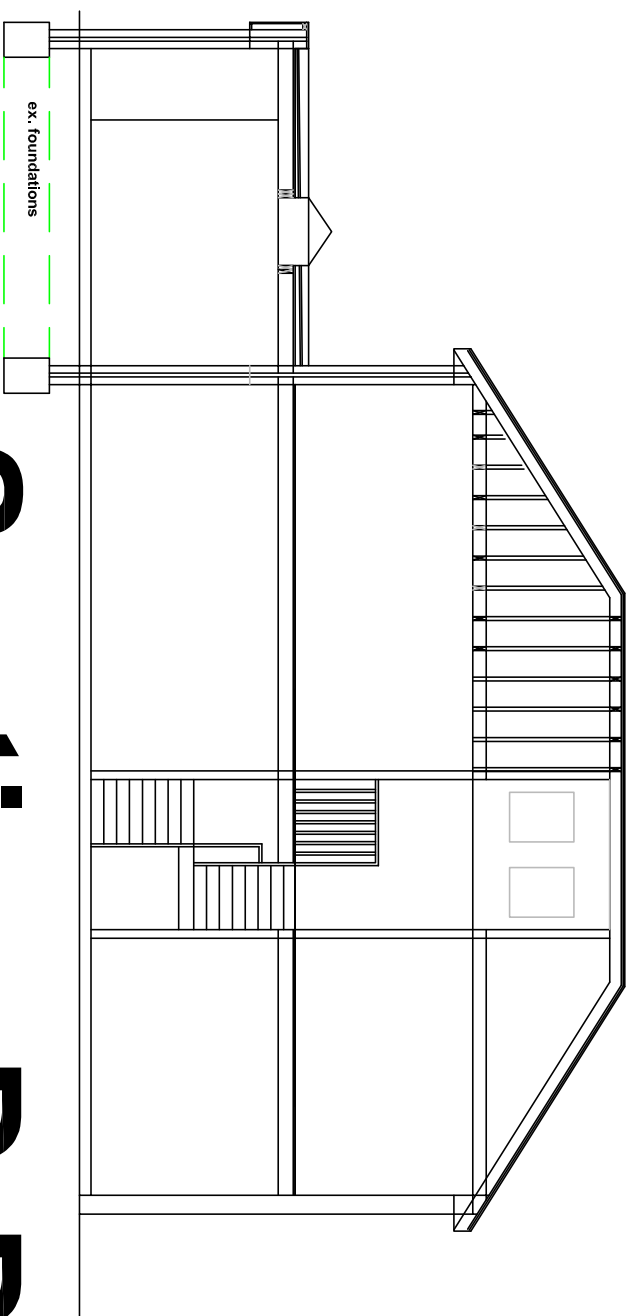

Section D-D

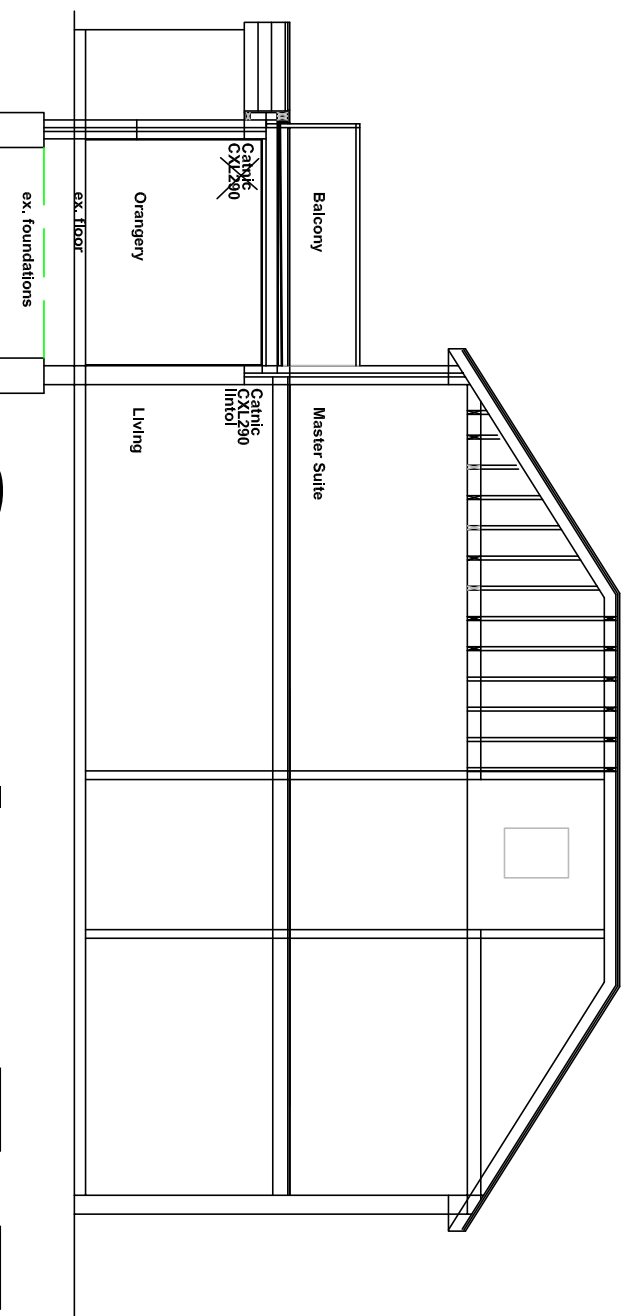

Section E-E

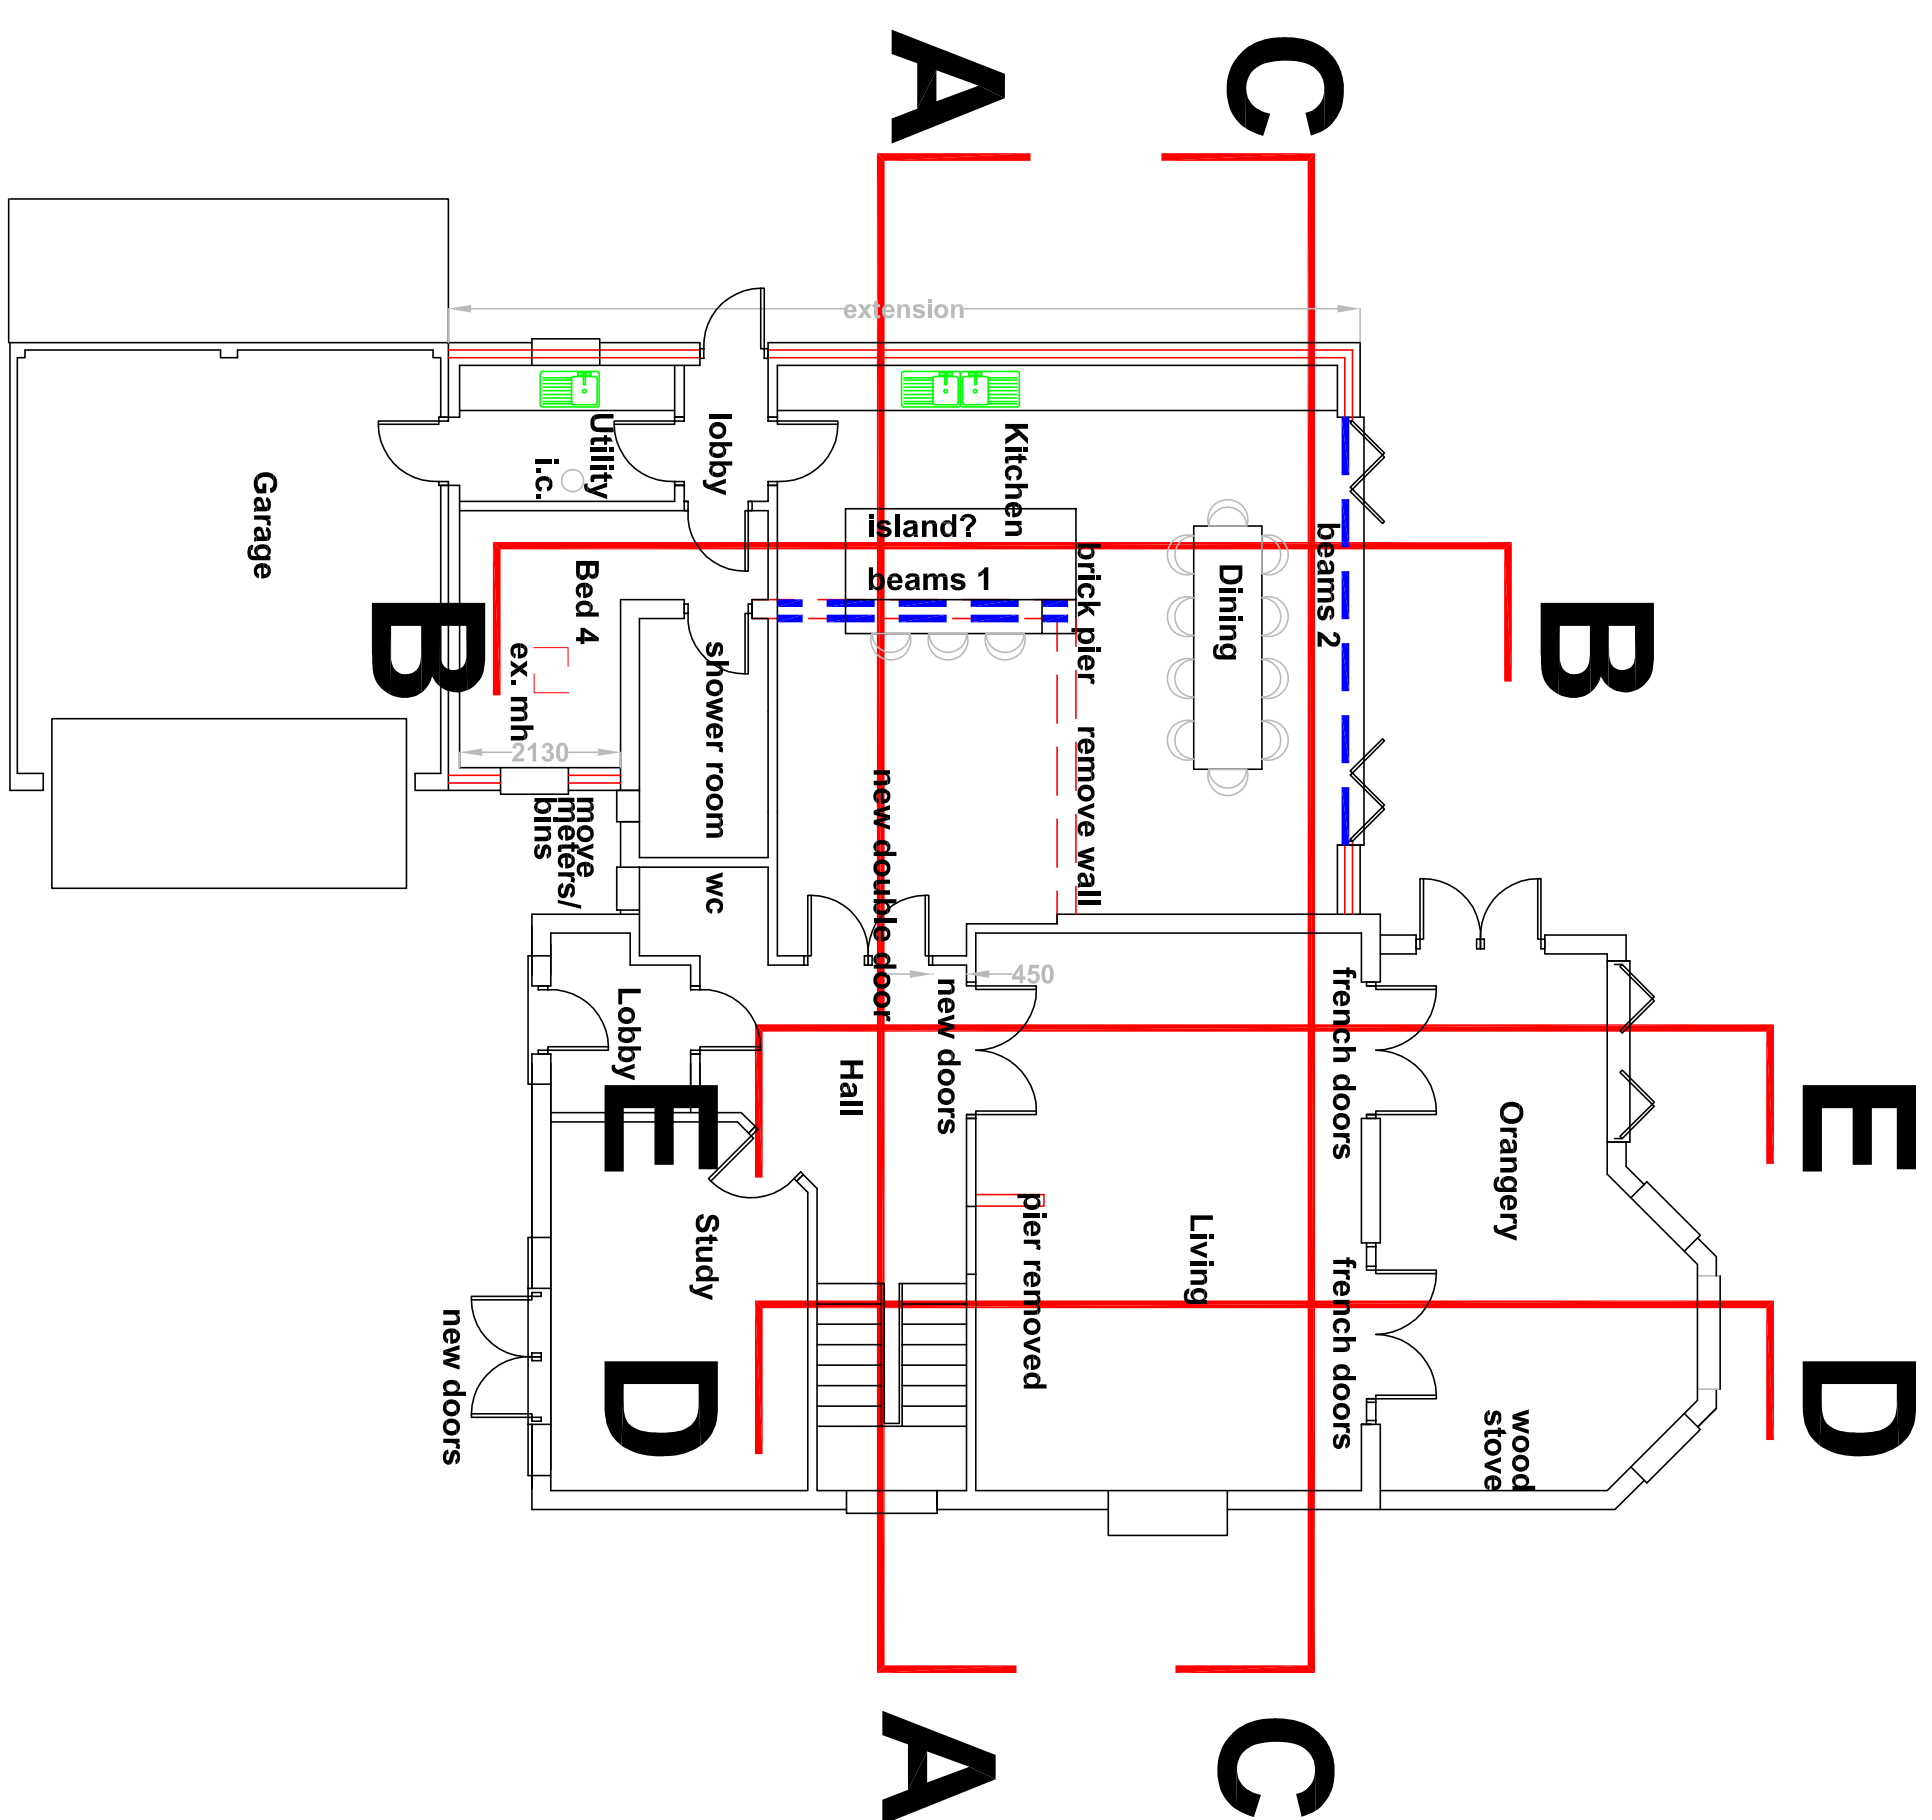

1/100	TITLE	PETER GALLWAY ARCHITECT	
Scale	Proposed Extensions		
DATE	5, Harbourside Langstone, Havant		
Dec. 2018	DETAIL		
Drawn by: Mr. P. Gallway Checked by: Mr. P. Gallway Approved by: Mr. P. Gallway © COPYRIGHT 2018	Proposed Sections		
DRAWING NO. 18/6000/P04	HAVENT, HAMPSHIRE PD9 8RA TEL 02392 483153 MOB 07868 483262		
A B C D E F G H 1 2 3 4 5 6 7 8 9 10 11 12 13 14 15 16			