



Produced 02 Apr 2015 from the Ordnance Survey National Geographic Database and incorporating surveyed revision available at this date. Reproduction in whole or part is prohibited without the prior permission of Ordnance Survey. © Crown Copyright 2015.

Ordnance Survey and the OS Symbol are registered trademarks of Ordnance Survey, the national mapping agency of Great Britain


The representation of a road, track or path is no evidence of a right of way. The representation of features as lines is no evidence of a property boundary

Supplied by: Latitude Mapping Ltd
Reference: OI838643
Centre coordinates: 472293 98976
1:1250



SITE/LOCATION PLAN

**PROPOSED FIRST FLOOR SIDE ADDITION
23, MENGHAM AVE, HAYLING ISLAND HANTS
FOR MR & MRS B. REDMAN.**

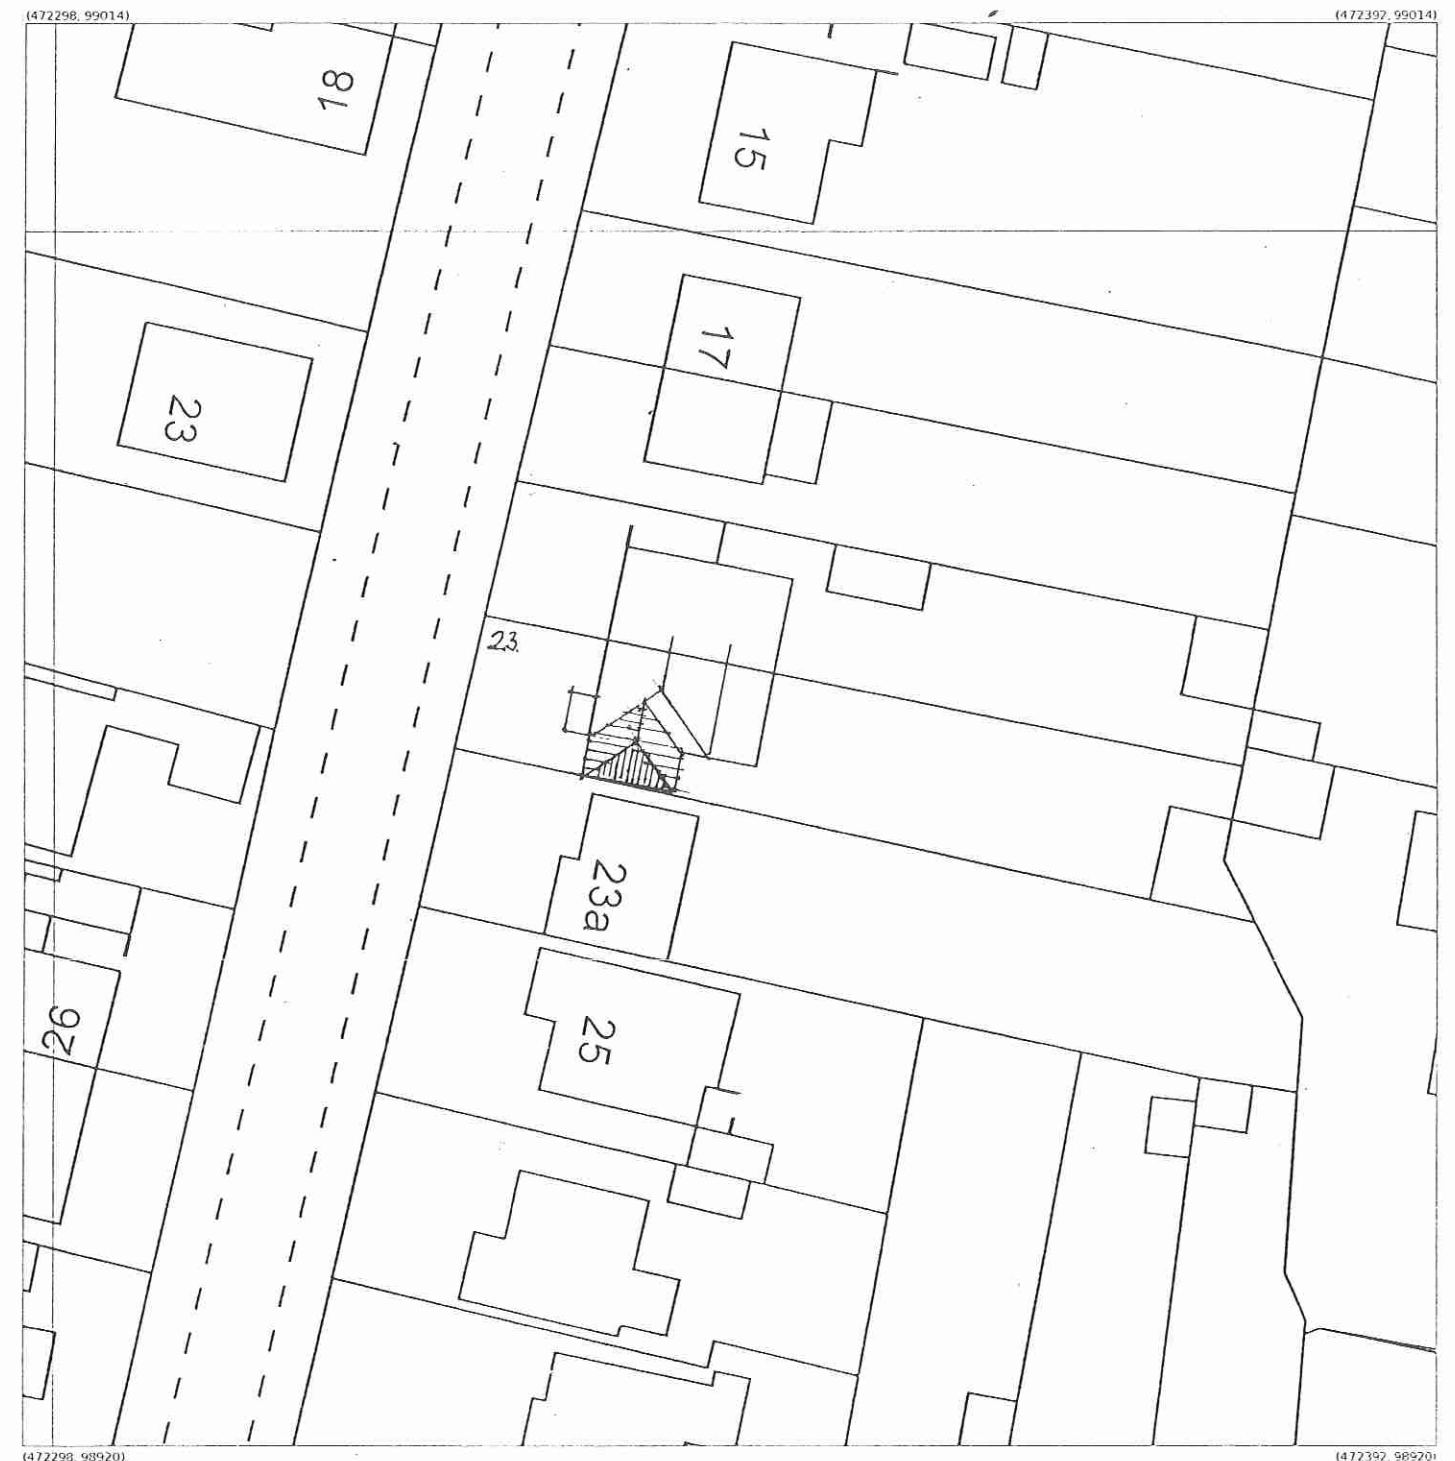

Produced 27 Apr 2018 from the Ordnance Survey MasterMap (Topography) Database and incorporating surveyed revision available at this date.

The representation of a road, track or path is no evidence of a right of way. The representation of features as lines is no evidence of a property boundary

Supplied by: Latitude Mapping Ltd
Licence: © Crown Copyright and database rights 2018 OS 100038864
Reference: OI1224309
Centre coordinates: 472345 98967
1:500



23, Mengham Ave, Hayling Island
PO11 9JB

